STATE	PROJECT NUMBER	SHEET NO.	TOTAL SHEETS
GA.	NH000-0095-01(167)	82	296

REVISION DATES	

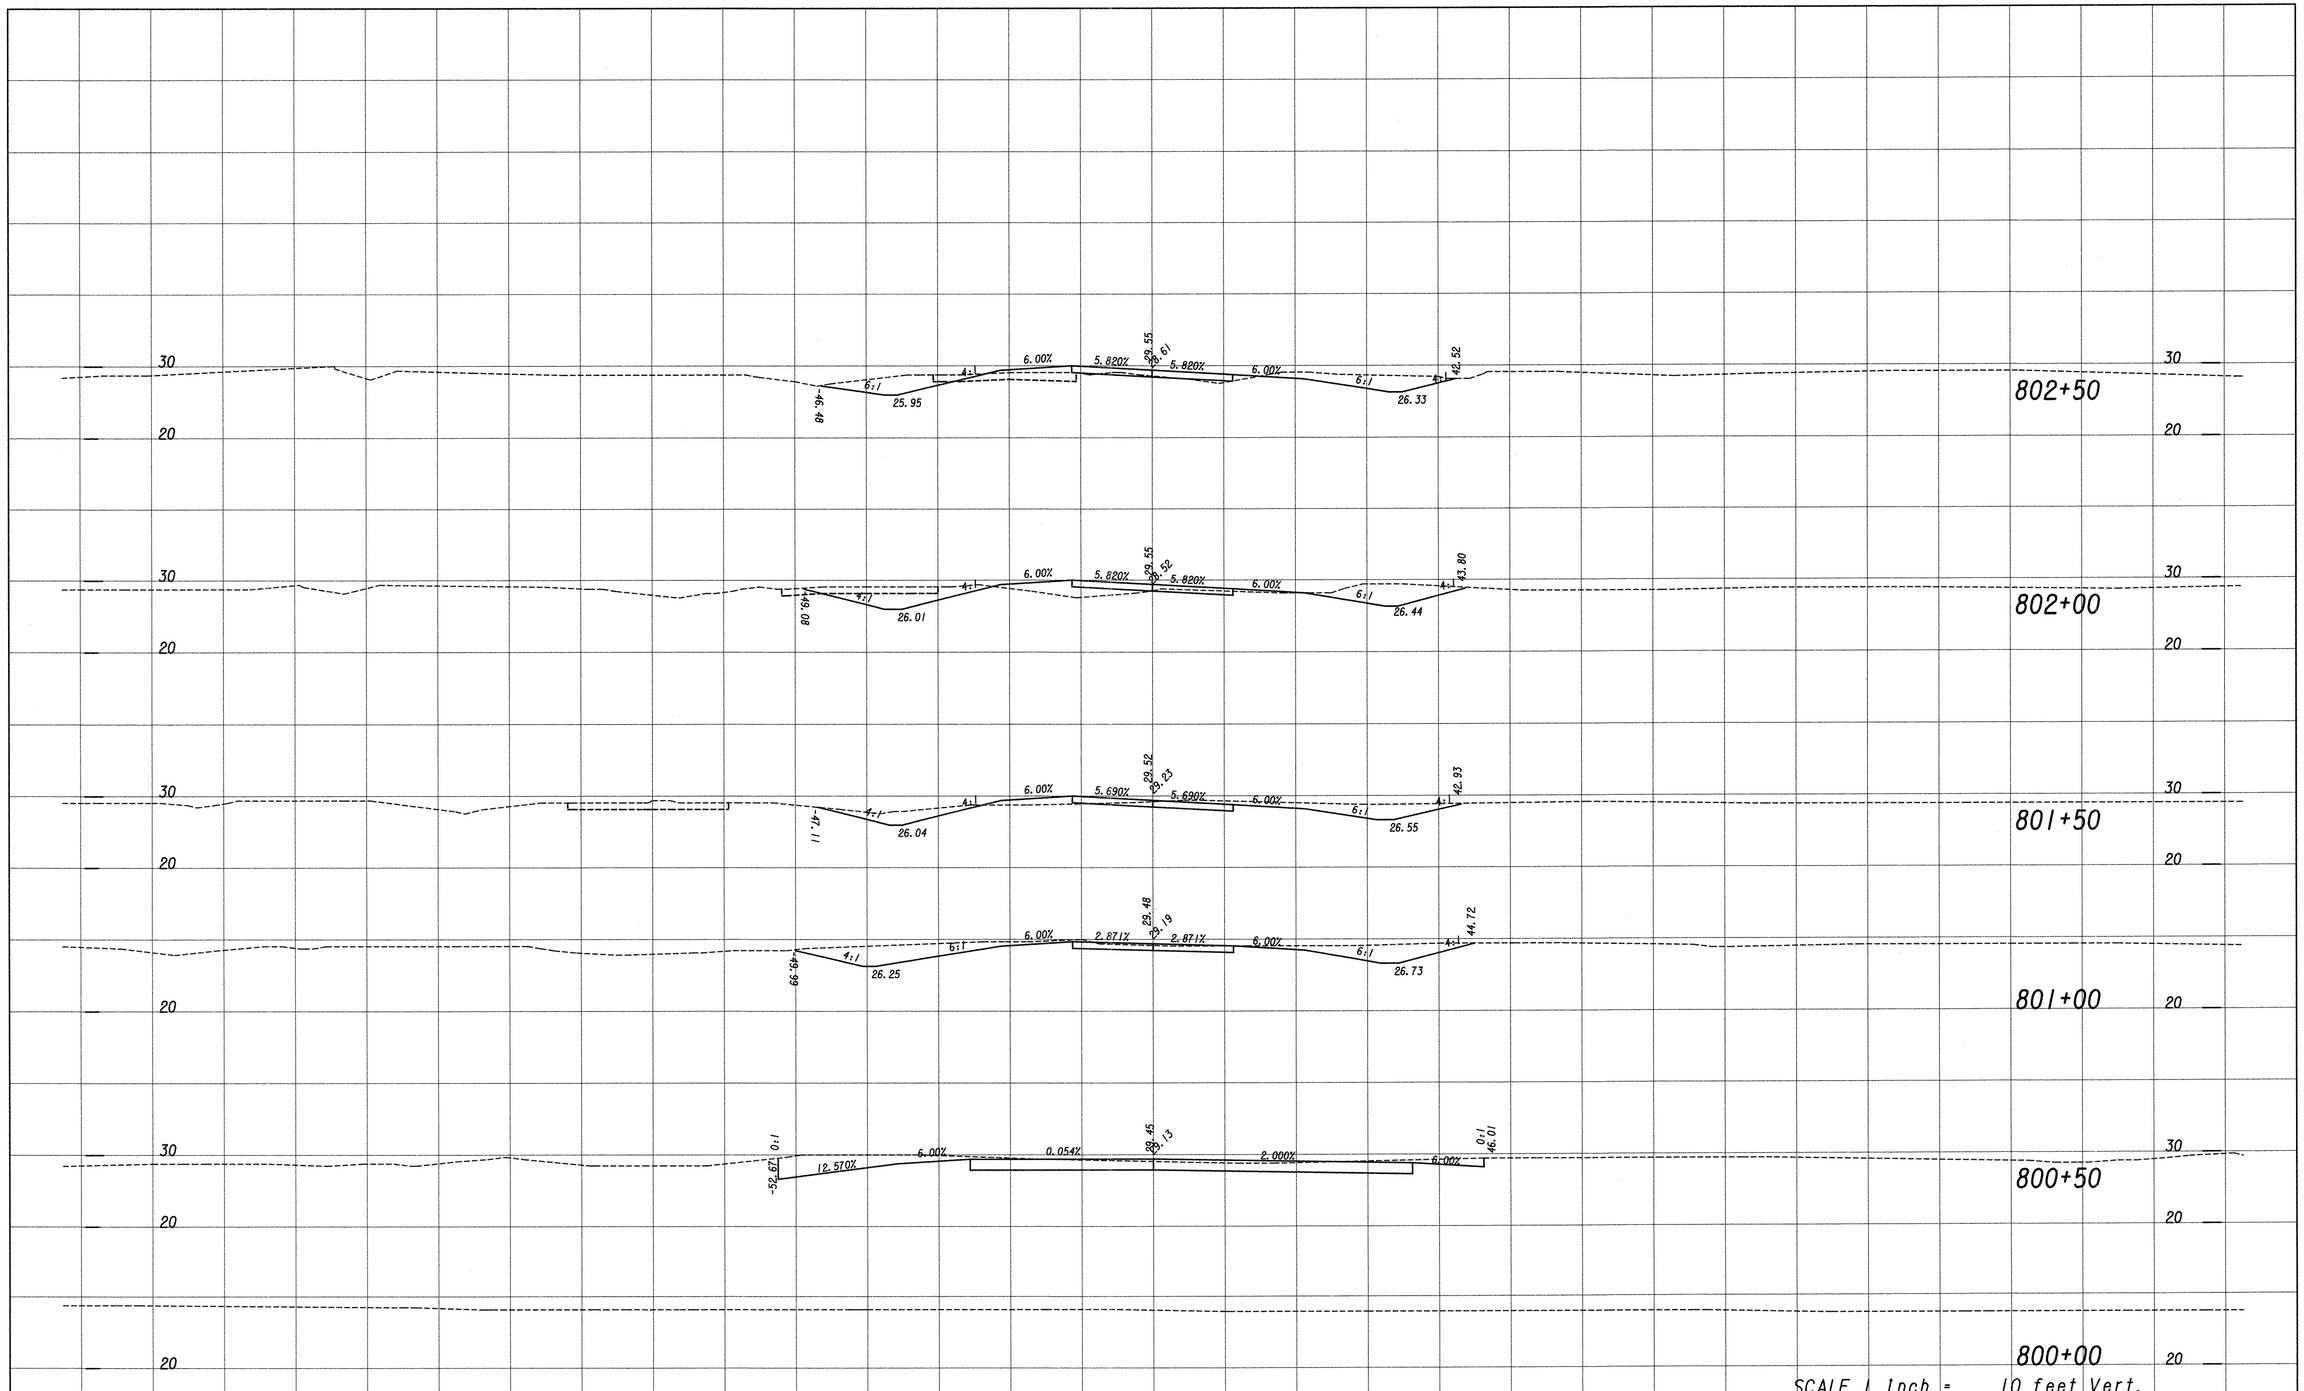

Moreland Altobelli Associates, Inc.
2211 Beaver Ruin Road
Norcross, Georgia 30071
Telephone (770) 263-2945

STATE OF GEORGIA
DEPARTMENT OF TRANSPORTATION
OFFICE OF PROGRAM DELIVERY

CROSS SECTIONS - HORSESHOE COVE
STA 800+00 TO STA 803+50

DRAWING No.
23-29