STATE	PROJECT NUMBER	SHEET NO.	TOTAL SHEETS
GA.	NH000-0095-01(167)	95	296

REVISION DATES

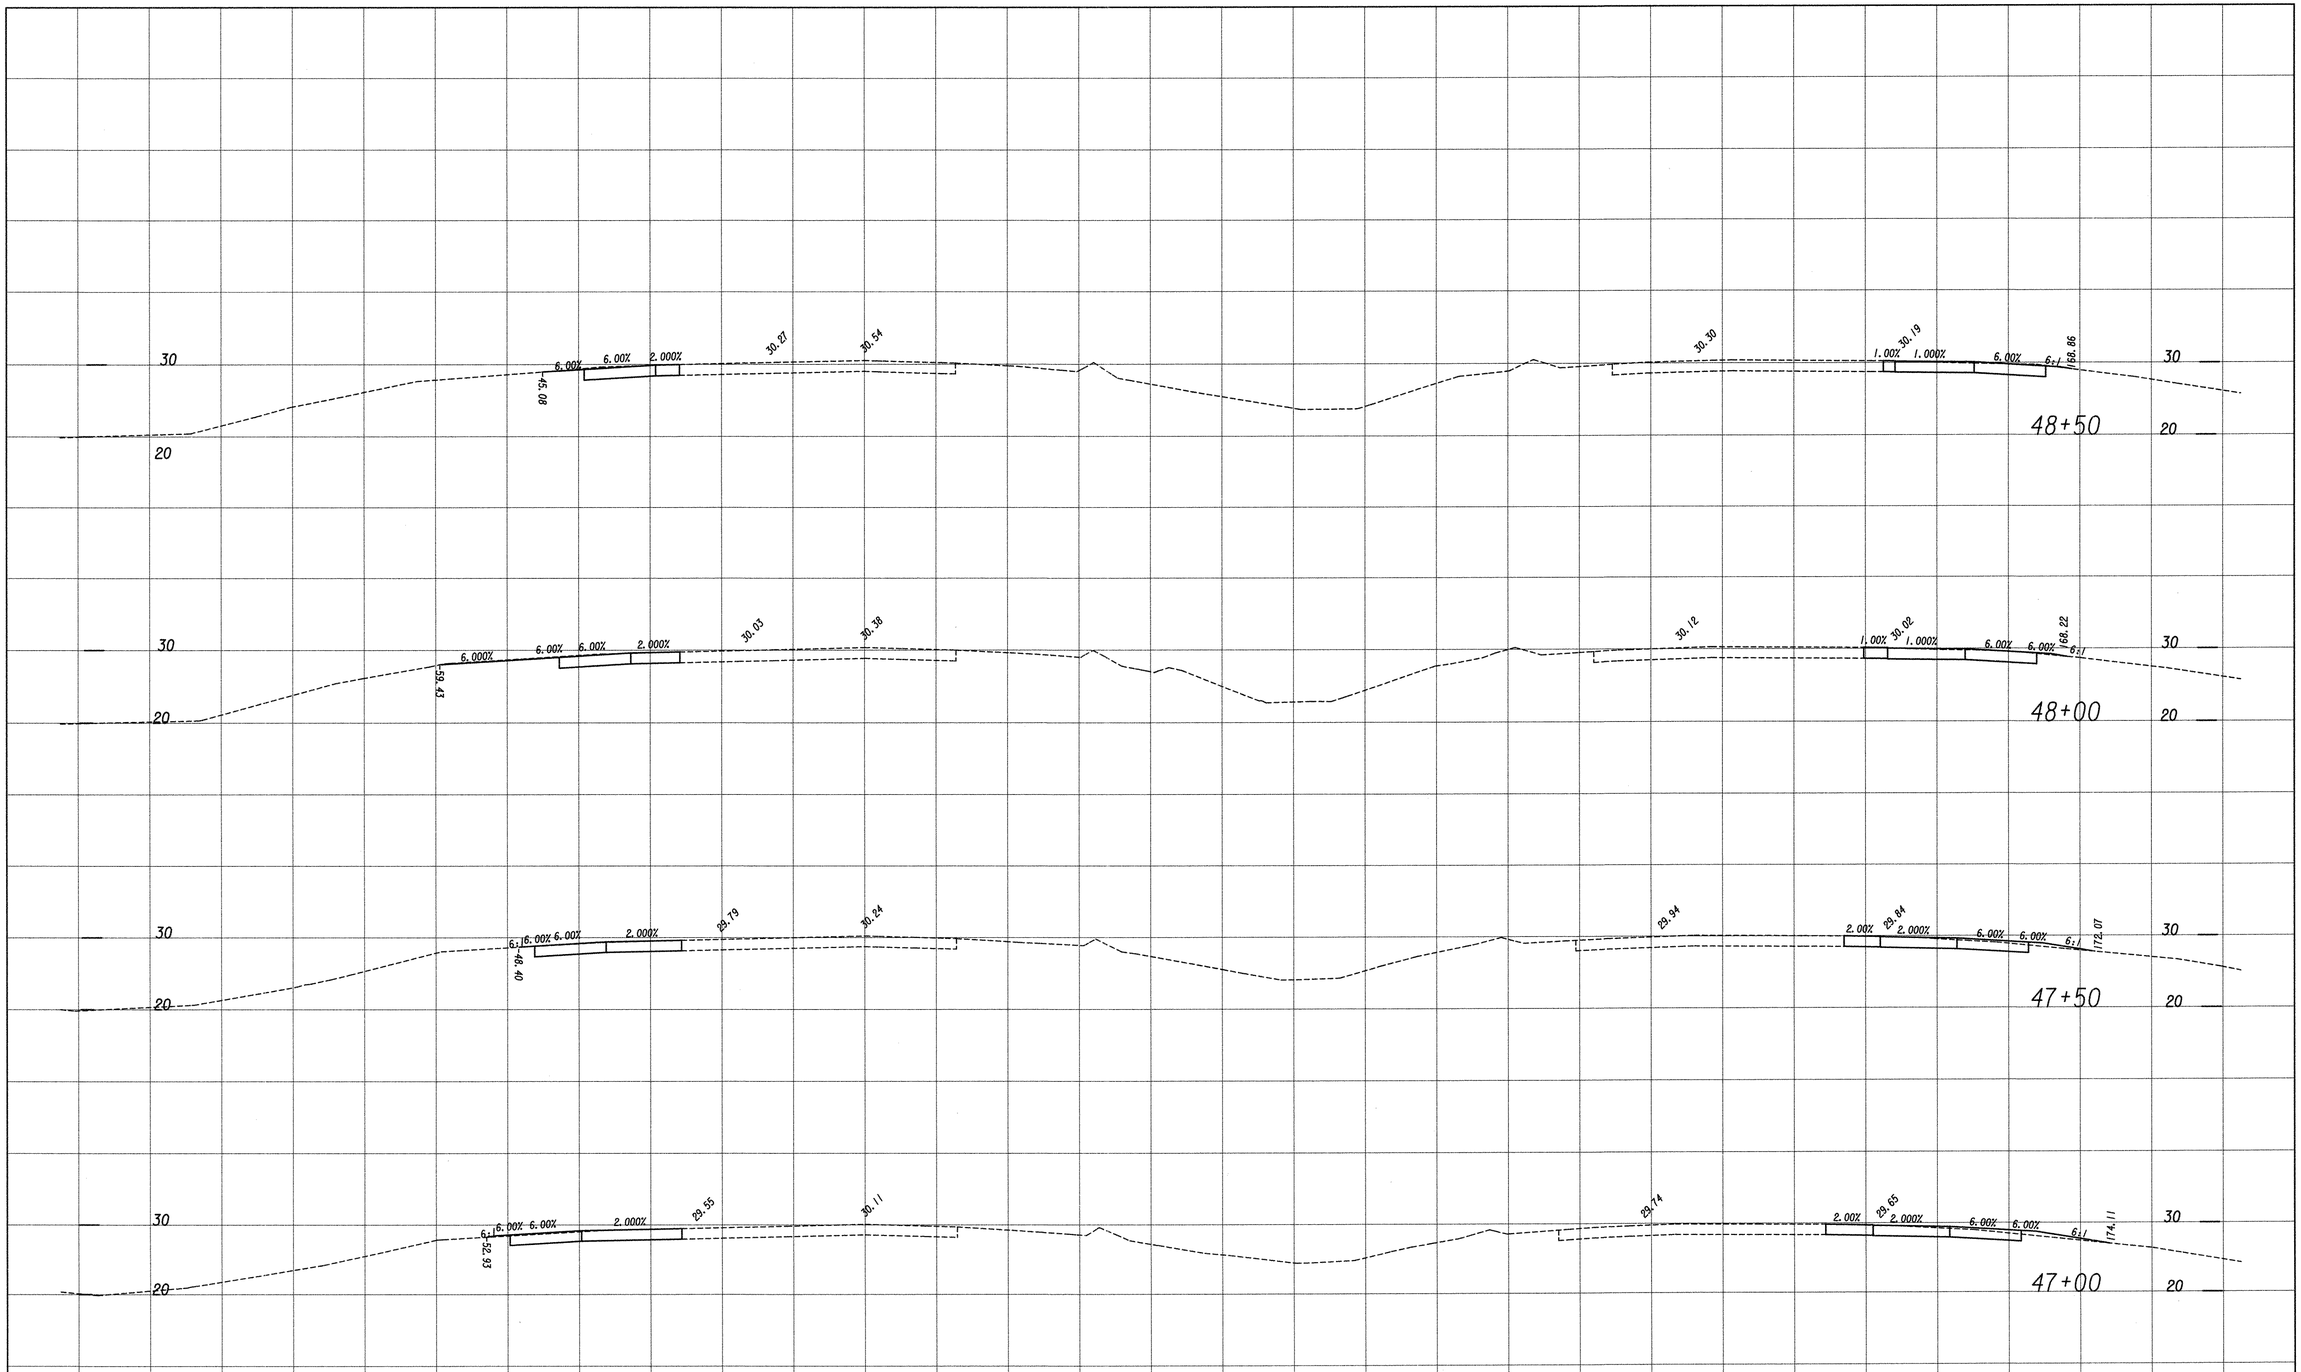

Moreland Altobelli Associates, Inc.
8217 Beaver Dam Road
Suite 190
Norcross, Georgia 30071
Telephone (770) 263-8945

STATE OF GEORGIA
DEPARTMENT OF TRANSPORTATION
OFFICE OF PROGRAM DELIVERY

CROSS SECTIONS - I 95/ RAMPS C & D
STA 47+00 TO STA 48+50

DRAWING NO.
23-42