STATE	PROJECT NUMBER	SHEET NO.	TOTAL SHEETS
GA.	NH000-0095-01(167)	100	296

REVISION DATES

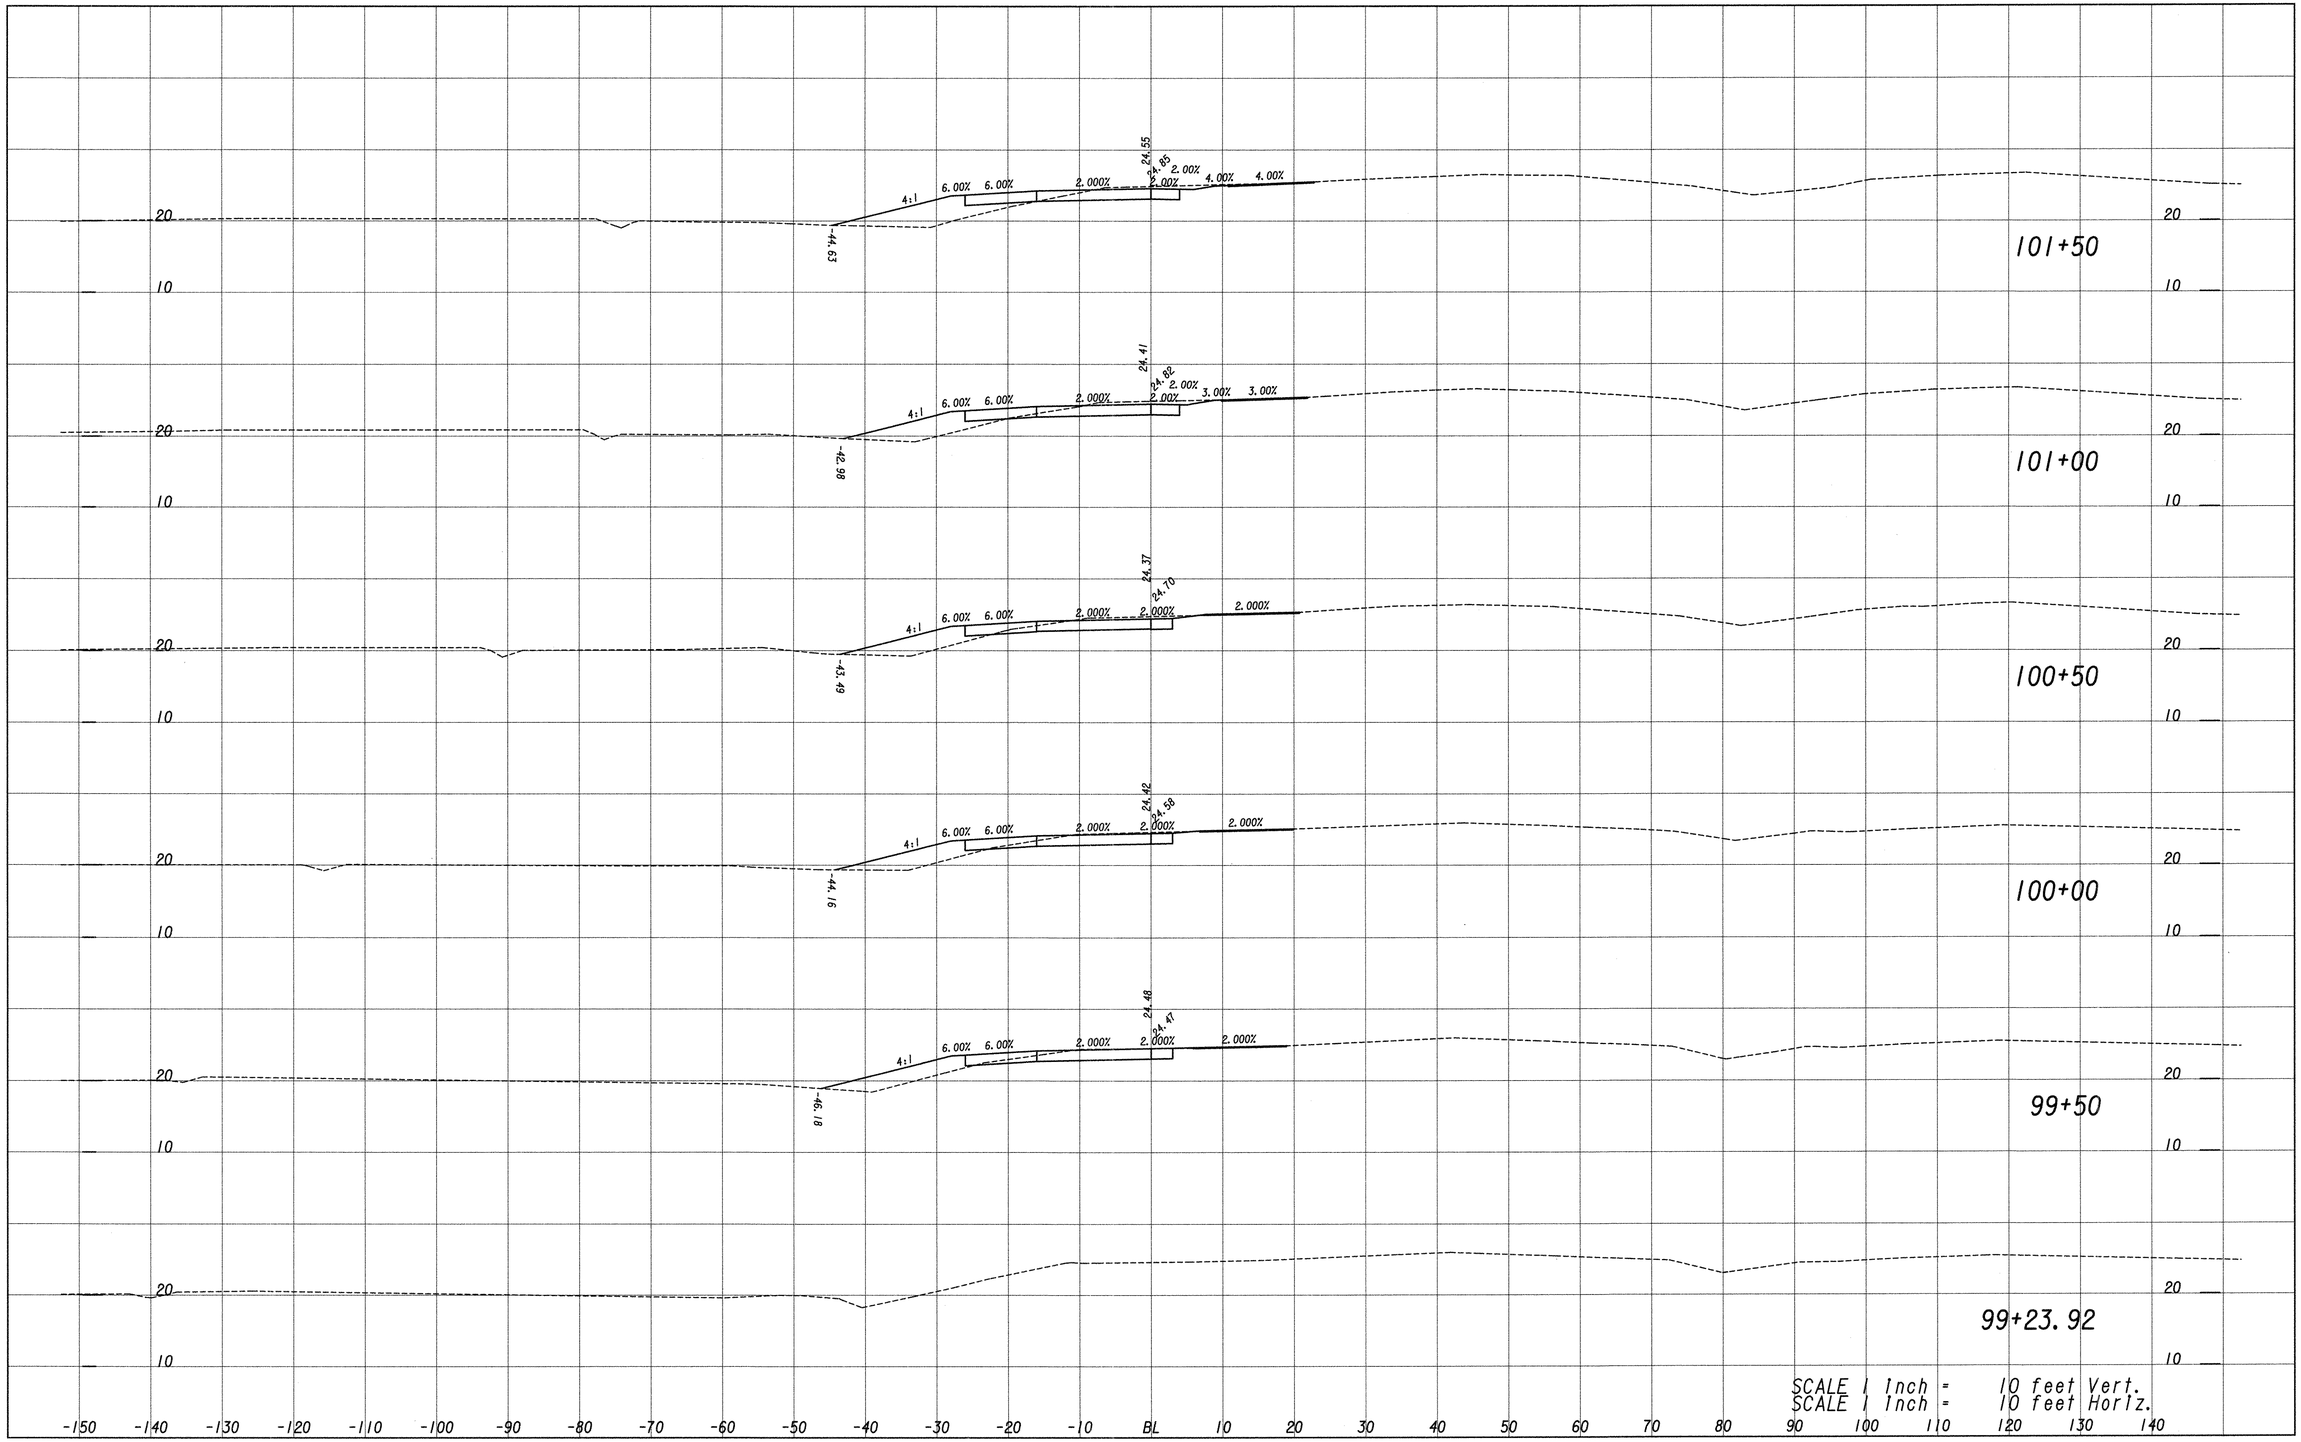

Moreland Altobelli Associates, Inc.
2211 Beaver Ruin Road
Suite 190
Norcross, Georgia 30071
Telephone (770) 263-5945

STATE OF GEORGIA
DEPARTMENT OF TRANSPORTATION
OFFICE OF PROGRAM DELIVERY

CROSS SECTIONS - RAMP A
STA 99+50 TO STA 101+50

DRAWING No.
23-47