STATE	PROJECT NUMBER	SHEET NO.	TOTAL SHEETS
GA.	NH000-0095-0K(67)	109	296

REVISION DATES

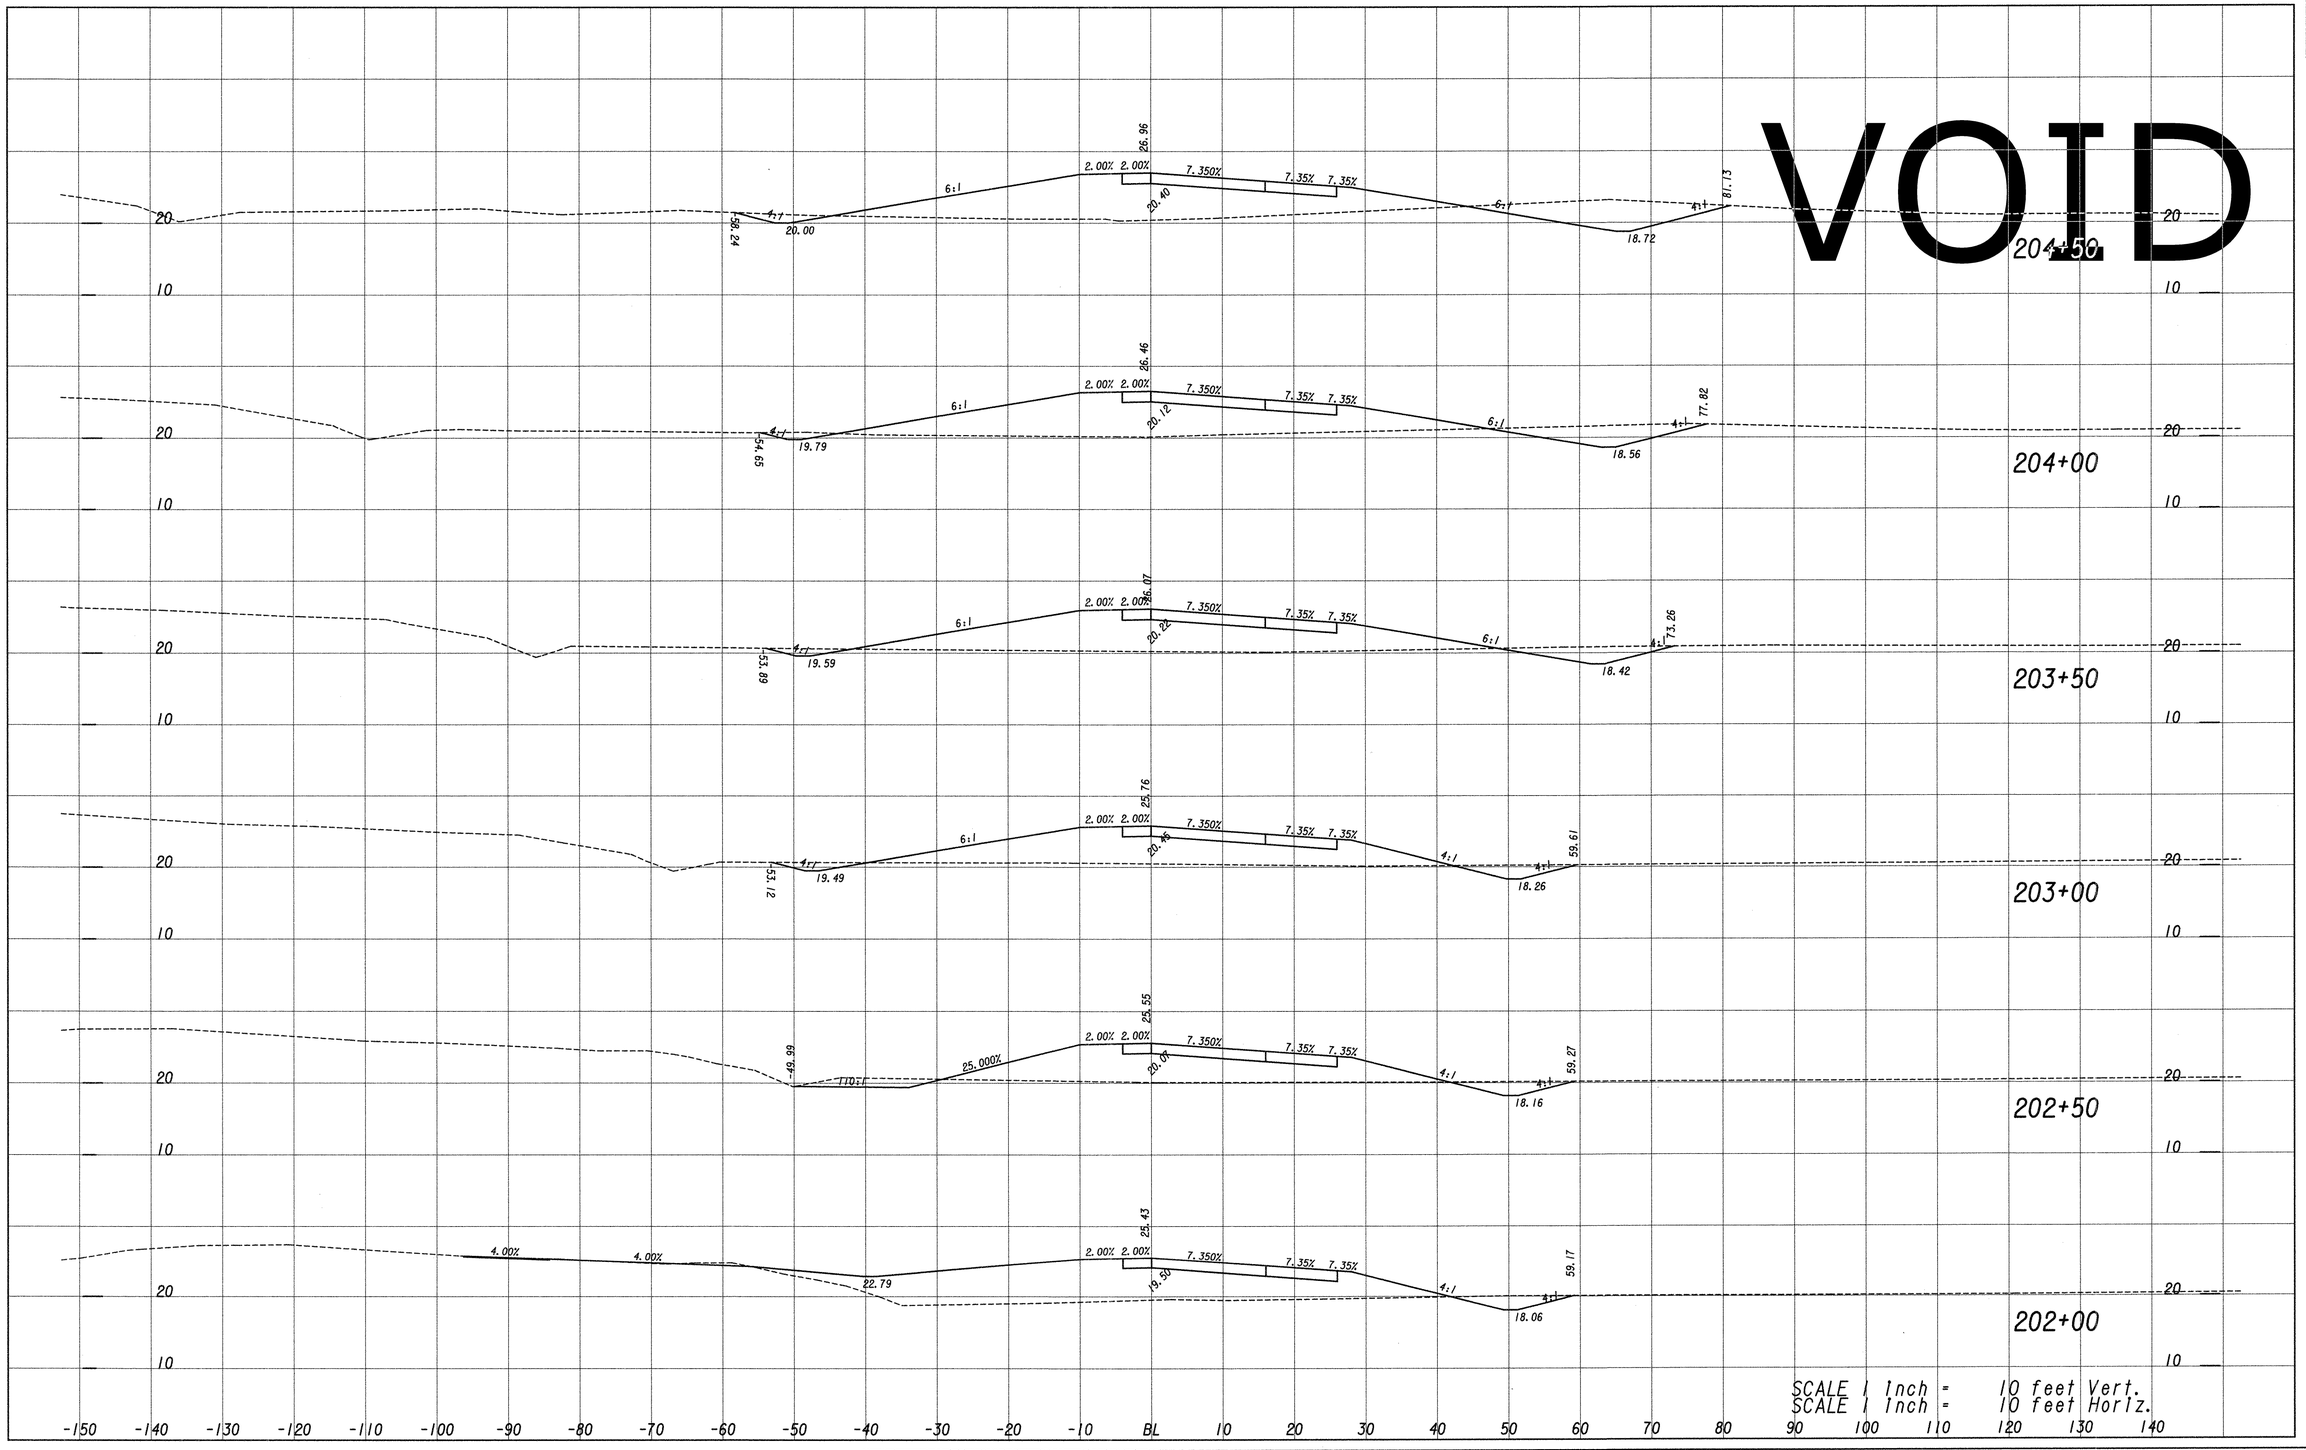

Moreland Altobelli Associates, Inc.
8211 Beaver Ruin Road
Norcross, Georgia 30071
Telephone (770) 263-8445

STATE OF GEORGIA
DEPARTMENT OF TRANSPORTATION
OFFICE OF PROGRAM DELIVERY

CROSS SECTIONS - RAMP B
STA 202+00 TO STA 204+50

DRAWING No.
23-56