STATE	PROJECT NUMBER	SHEET NO.	TOTAL SHEETS
GA.	NH000-0095-0K(167)	126	296

REVISION DATES

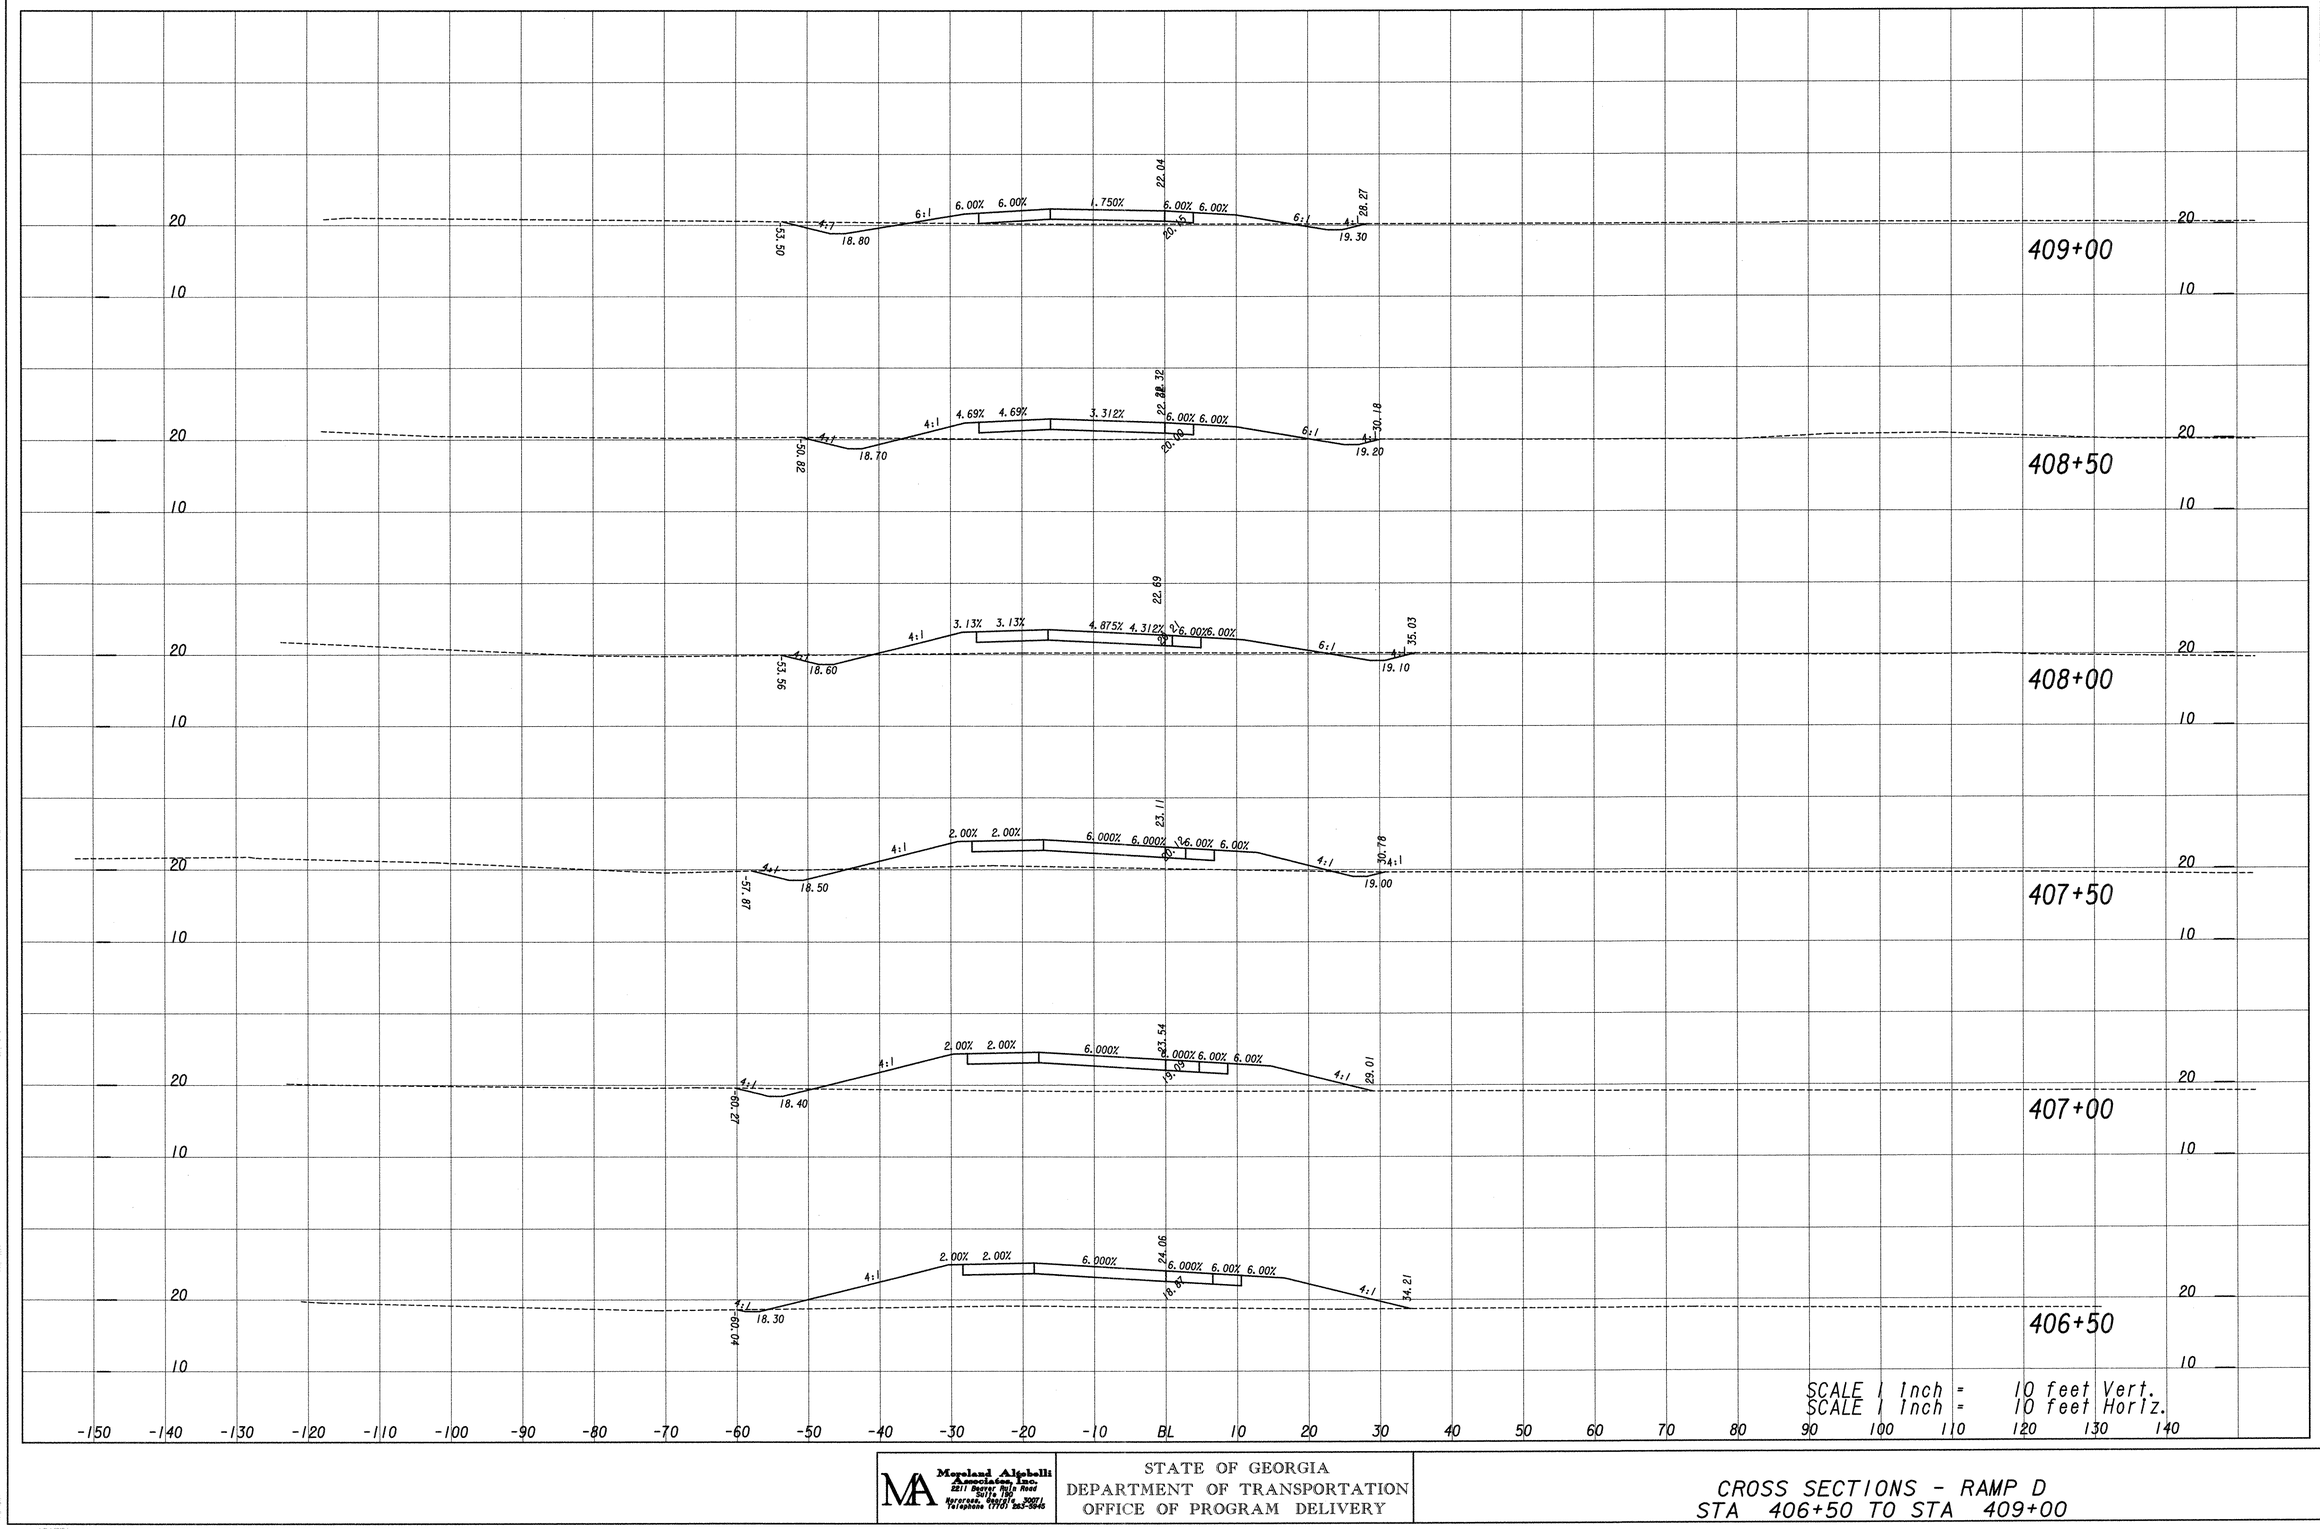

Moreland Altobelli Associates, Inc.
2211 Beaver Ruin Road
Suite 190
Norcross, Georgia 30071
Telephone (770) 263-9946

STATE OF GEORGIA
DEPARTMENT OF TRANSPORTATION
OFFICE OF PROGRAM DELIVERY

CROSS SECTIONS - RAMP D
STA 406+50 TO STA 409+00

DRAWING No.
23-73