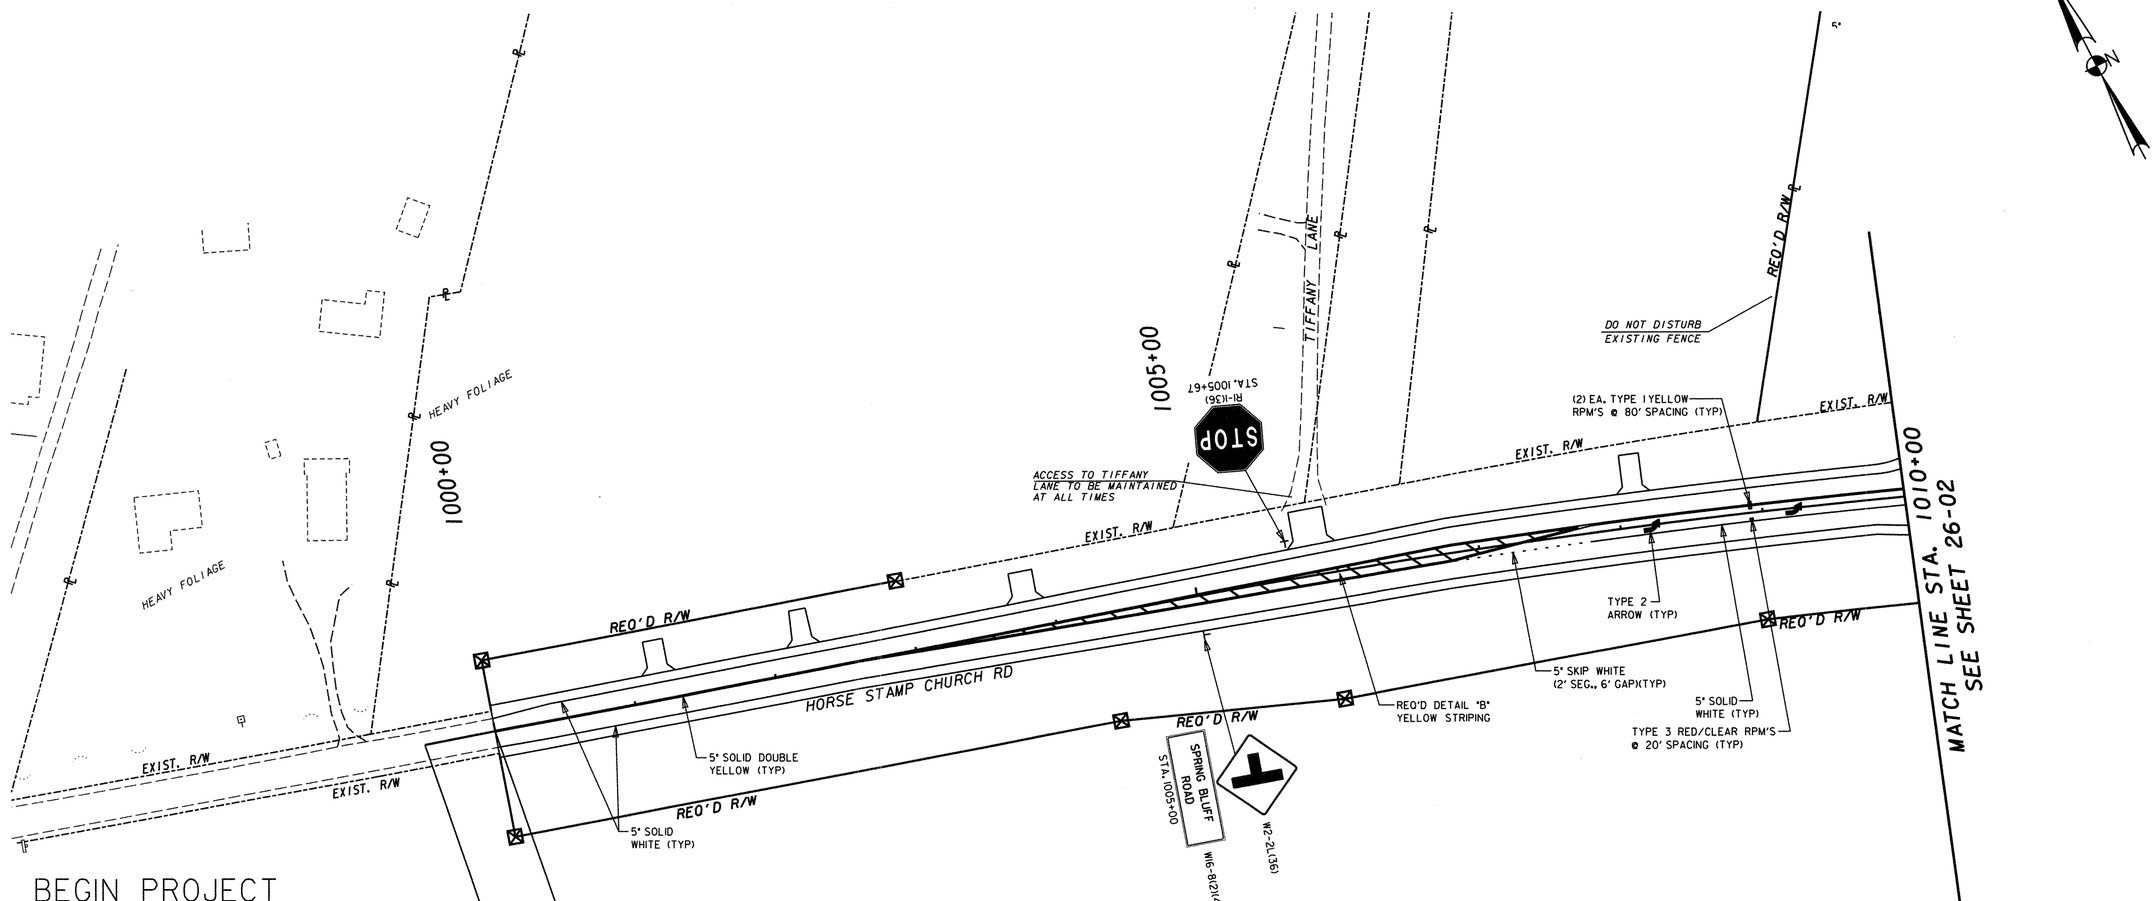

BEGIN PROJECT
HORSE STAMP CHURCH RD
STA. 999+50.00
NH000-0095-01(167)
MATCH EXISTING PAVEMENT MARKINGS

BEGIN CONSTRUCTION
HORSE STAMP CHURCH RD
STA. 1000+00.00
MATCH EXISTING GRADE

PROPERTY AND EXISTING R/W LINE	
REQUIRED R/W LINE	
CONSTRUCTION LIMITS	—C—F—
EASEMENT FOR CONSTR & MAINT. OF SLOPES & UTILITIES	
EASEMENT FOR CONSTR OF SLOPES	
EASEMENT FOR CONSTR OF DRIVES	

BEGIN LIMIT OF ACCESS	BLA
END LIMIT OF ACCESS	ELA
LIMIT OF ACCESS	
R/W AND LIMIT OF ACCESS	
EXISTING R/W LINE	
ENVIRONMENTALLY SENSITIVE AREA (ESA)	

Moreland Altobelli Associates, Inc.
2211 Beaver Ruin Road
Suite 190
Norcross, Georgia 30071
Telephone (770) 263-5945

SCALE IN FEET
0 50 100 200

REVISION DATES

STATE OF GEORGIA
DEPARTMENT OF TRANSPORTATION
OFFICE: OFFICE OF PROGRAM DELIVERY

SIGNING AND PAVEMENT MARKING PLAN
BEGIN TO STA. 1010+00
I-95 / HORSE STAMP CHURCH ROAD INTERCHANGE

DRAWING No. 26-01

GPLN