DETAIL & CLEARANCE DIAGRAM FOR OVERHEAD HIGHWAY SIGN

STRUCTURAL SUPPORT #GG0234
STA. 1142+09, I-95 NB
-NOT TO SCALE-

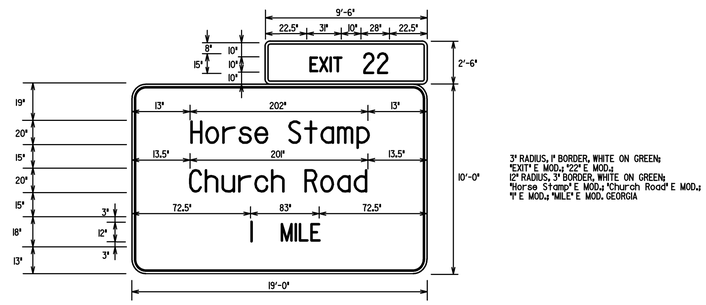

SPECIAL #106
19'-0" X 12'-6"

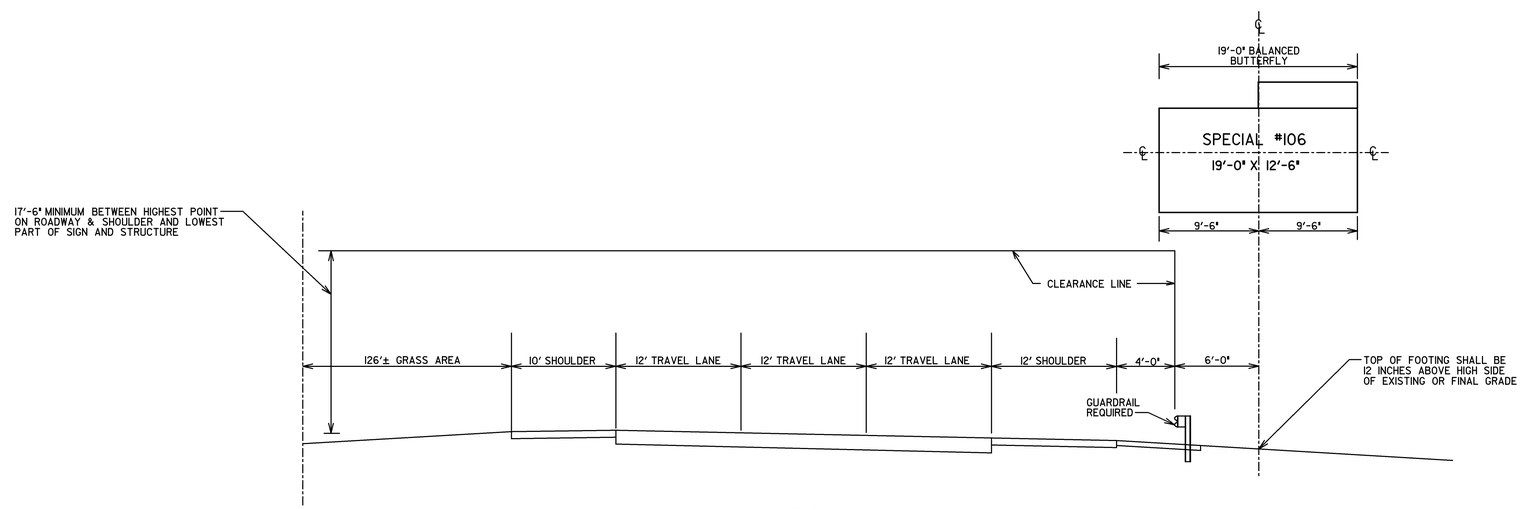

DESIGN DATA

STRUCTURAL SUPPORT	TYPE III
DESIGN SIGN AREA	213.75 SQ. FT.
DESIGN WIND VELOCITY	PER A.A.S.H.T.O. SPECS.
HEIGHT ABOVE GENERAL GROUND ELEVATION	15'-30'
STRUCTURE LENGTH	19'-0"

USE ON CONSTRUCTION

Moreland Altobelli Associates, Inc.
2211 Beaver Ruin Road
Suite 190
Norcross, Georgia 30071
Telephone (770) 263-5945

REVISION DATES		
8/09/10		

STATE OF GEORGIA
DEPARTMENT OF TRANSPORTATION
OFFICE: OFFICE OF PROGRAM DELIVERY

DETAIL & CLEARANCE DIAGRAM FOR OVERHEAD HIGHWAY SIGN
STRUCTURAL SUPPORT #GG0234 / STA. 1142+09 I-95 NB

I-95 / HORSE STAMP CHURCH ROAD INTERCHANGE

DRAWING No. 26-19

GPLN