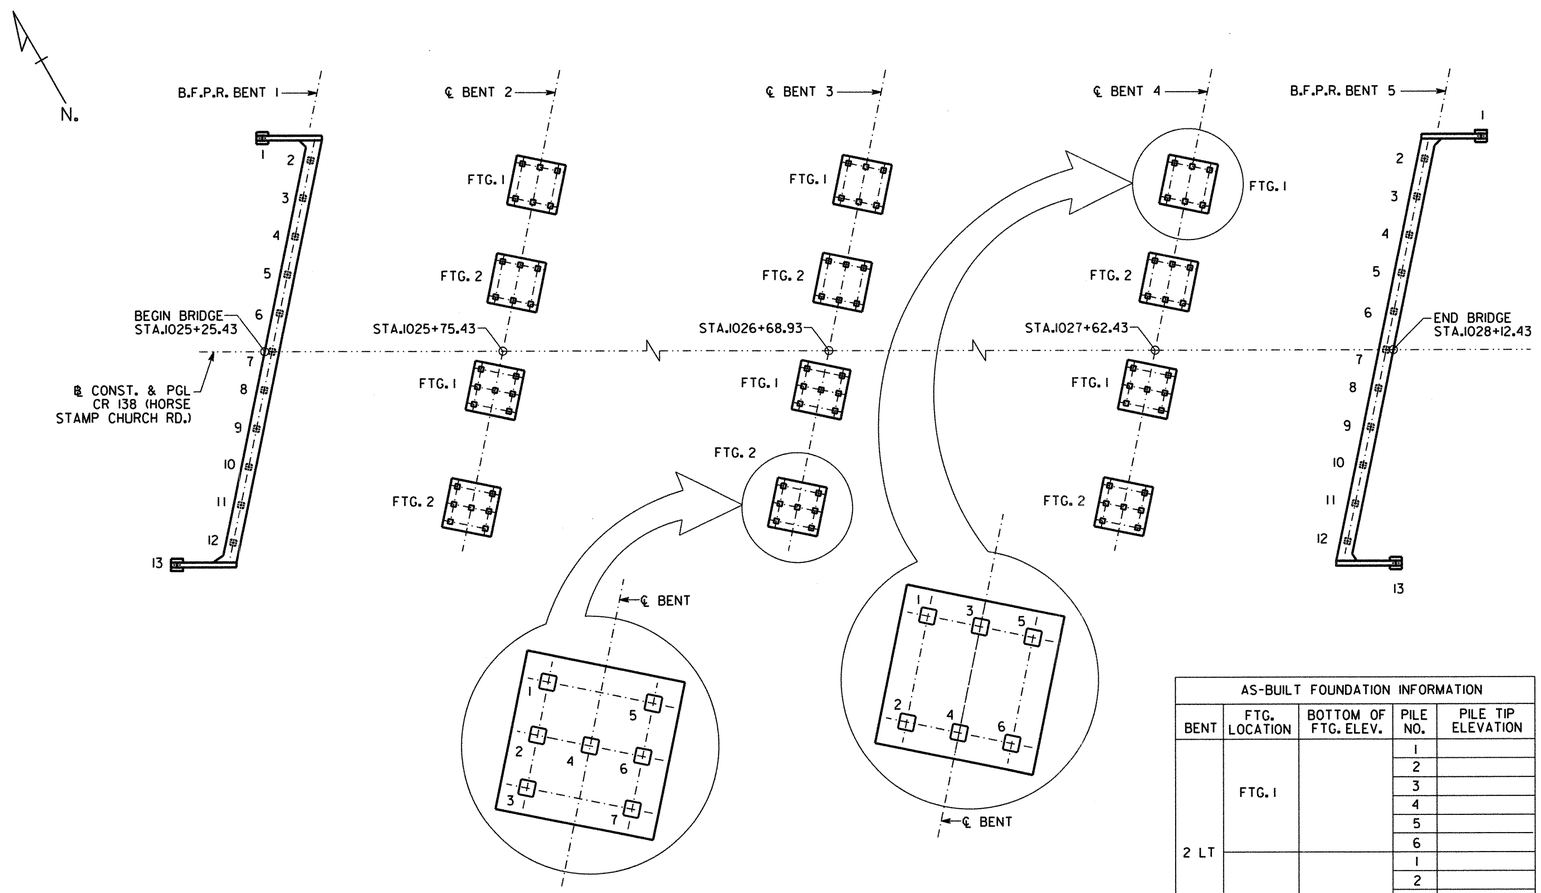

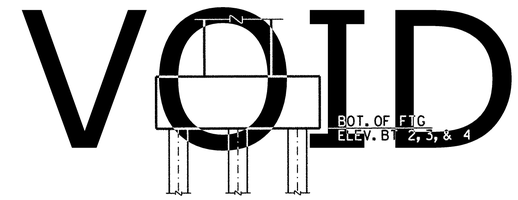

NOTE:

THIS AS-BUILT INFORMATION SHEET IS TO BE FILLED IN BY THE PROJECT ENGINEER AND FORWARDED TO THE BRIDGE DESIGN OFFICE AFTER INSTALLATION OF ALL PILES AND FOOTINGS FOR POSTING TO THE PLANS AS A PERMANENT RECORD OF THE BRIDGE CONSTRUCTION.

PROJECT ENGINEER _____ DATE _____

( ) _____

(AREA CODE) TELEPHONE NUMBER

AS-BUILT FOUNDATION INFORMATION

BENT	FTG. LOCATION	BOTTOM OF FTG. ELEV.	PILE NO.	PILE TIP ELEVATION
2 LT	FTG. 1		1	
			2	
			3	
			4	
			5	
			6	
	FTG. 2		1	
			2	
			3	
			4	
			5	
			6	
2 RT	FTG. 1		1	
			2	
			3	
			4	
			5	
			6	
			7	
	FTG. 2		1	
			2	
			3	
			4	
			5	
			6	
			7	

AS-BUILT FOUNDATION INFORMATION

BENT	FTG. LOCATION	BOTTOM OF FTG. ELEV.	PILE NO.	PILE TIP ELEVATION
3 LT	FTG. 1		1	
			2	
			3	
			4	
			5	
			6	
	FTG. 2		1	
			2	
			3	
			4	
			5	
			6	
3 RT	FTG. 1		1	
			2	
			3	
			4	
			5	
			6	
			7	
	FTG. 2		1	
			2	
			3	
			4	
			5	
			6	
			7	

AS-BUILT FOUNDATION INFORMATION

BENT	FTG. LOCATION	BOTTOM OF FTG. ELEV.	PILE NO.	PILE TIP ELEVATION
4 LT	FTG. 1		1	
			2	
			3	
			4	
			5	
			6	
	FTG. 2		1	
			2	
			3	
			4	
			5	
			6	
4 RT	FTG. 1		1	
			2	
			3	
			4	
			5	
			6	
			7	
	FTG. 2		1	
			2	
			3	
			4	
			5	
			6	
			7	

AS-BUILT FOUNDATION INFORMATION

BENT	PILE LOCATION	PILE NO.	PILE TIP ELEVATION
1	LEFT WINGWALL	1	
	BEAM 1	2	
	BEAM 2	3	
	BEAM 3	4	
	BEAM 4	5	
	BEAM 5	6	
	BEAM 6	7	
	BEAM 7	8	
	BEAM 8	9	
	BEAM 9	10	
	BEAM 10	11	
	BEAM 11	12	
	RIGHT WINGWALL	13	

AS-BUILT FOUNDATION INFORMATION

BENT	PILE LOCATION	PILE NO.	PILE TIP ELEVATION
5	LEFT WINGWALL	1	
	BEAM 1	2	
	BEAM 2	3	
	BEAM 3	4	
	BEAM 4	5	
	BEAM 5	6	
	BEAM 6	7	
	BEAM 7	8	
	BEAM 8	9	
	BEAM 9	10	
	BEAM 10	11	
	BEAM 11	12	
	RIGHT WINGWALL	13	

Moreland Altobelli Associates, Inc.
2211 Beaver Ruin Road Suite 190
Norcross, Georgia 30071
Tel.: (770) 263-5945

REVISIONS			
BY	DESCRIPTION	DATE	Δ

DESIGNED	JTW
DRAWN	DAW
CHECKED	QSJ
GDOT LIAISON	PSR
REVIEWED	WEI/WMD
APPROVED	PVL
SCALE : 1" = 15'-0"	
JANUARY 2010	

BRIDGE NO. 1

GEORGIA DEPARTMENT OF TRANSPORTATION

PRECONSTRUCTION DIVISION - OFFICE OF BRIDGE AND STRUCTURAL DESIGN

AS-BUILT FOUNDATION INFORMATION
CR 138 (HORSESTAMP CHURCH ROAD) OVER I-95
NH000-0095-01(167)
CAMDEN COUNTY

BRIDGE SHEET 15 OF 18

DRAWING No. 35-0015

X.DGN