FED. ROAD DIV. NO.	STATE	FED. AID PROJ. NO.	FISCAL YEAR	SHEET NO.	TOTAL SHEETS
3	GA.			189	296

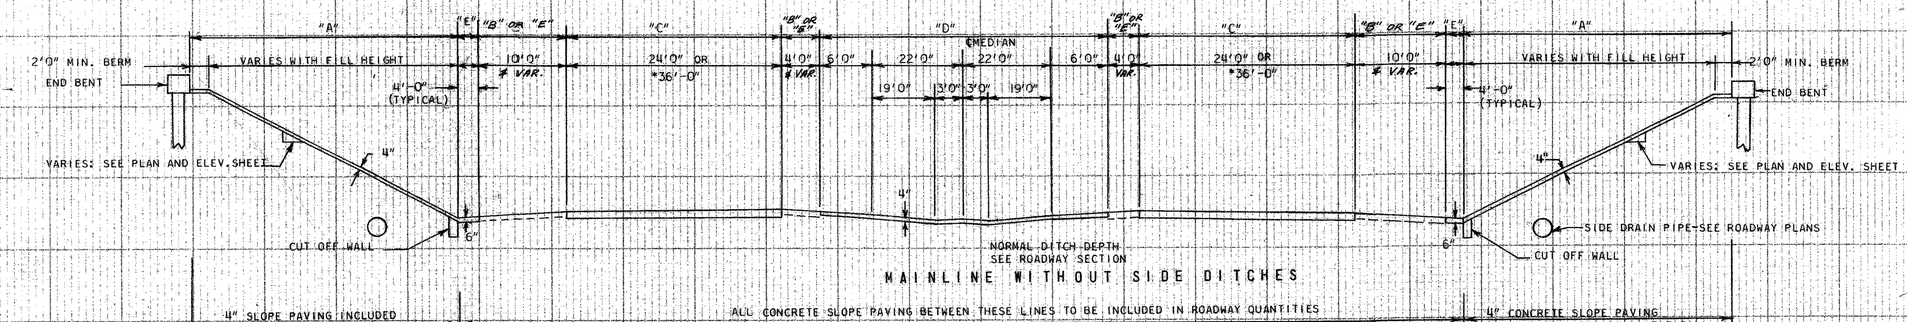

MAINLINE WITHOUT SIDE DITCHES

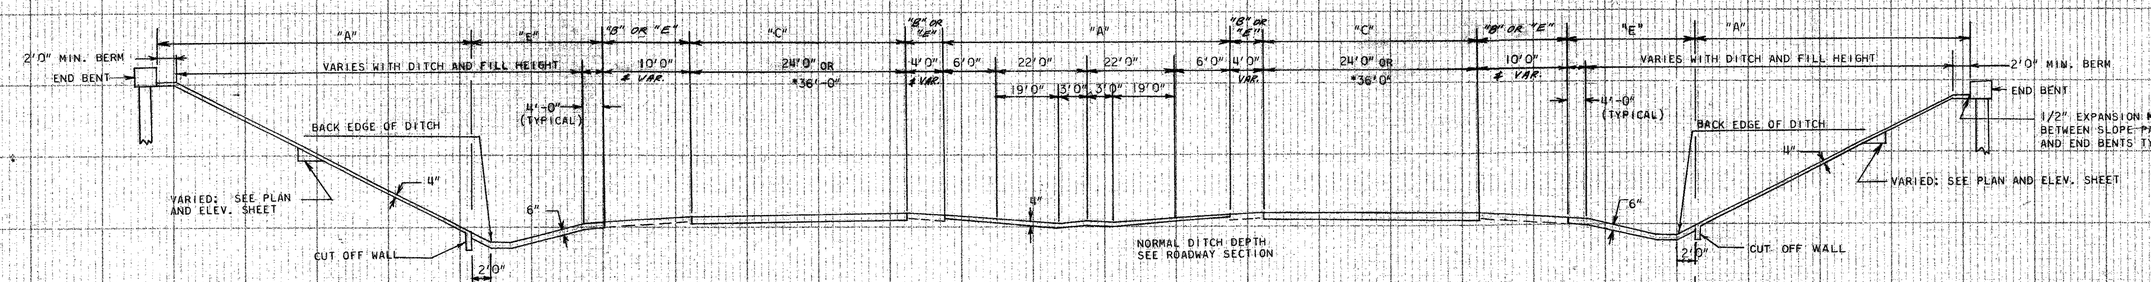

MAINLINE WITH SIDE DITCHES

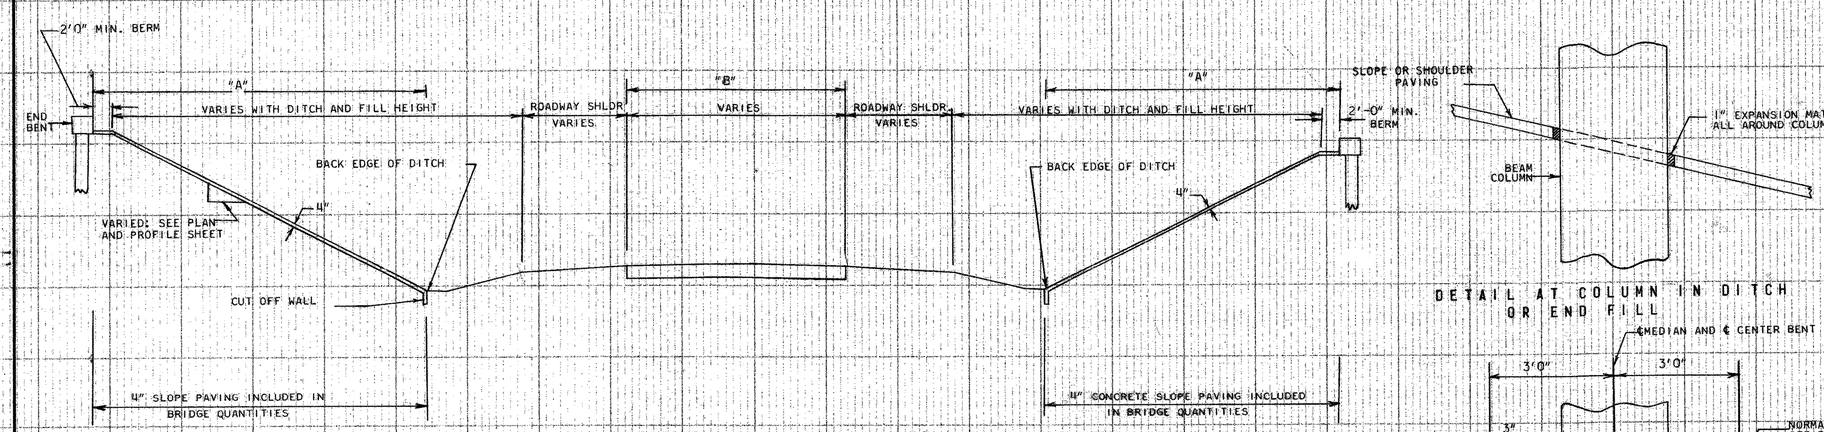

CROSS ROAD WITHOUT PAVED SHOULDER

DETAIL AT COLUMN IN DITCH OR END FILL

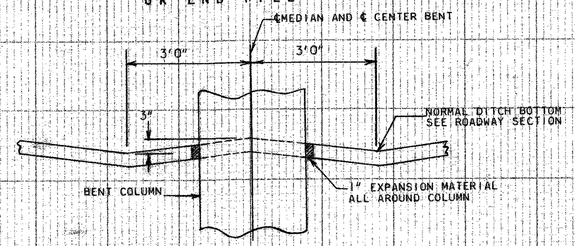

DETAIL AT MEDIAN

* WHERE ROADWAY PAVEMENT WIDTH IS 36'-0", 6" CONCRETE SLOPE PAVING WILL BE USED IN MEDIAN INSTEAD OF THE 4" CONCRETE SLOPE PAVING SHOWN.

GENERAL NOTES:

"A" - 4" CONCRETE SLOPE PAVING
"B" - SHOULDER PAVEMENT PER ROADWAY PLANS
"C" - ROADWAY PAVEMENT PER ROADWAY PLANS

SECTIONS SHOWN ARE TYPICAL - FOR ACTUAL TEMPLATE SEE ROADWAY PLANS.

SECTIONS ARE SHOWN NORMAL TO ℄ MEDIAN. LIMIT OF 4" SLOPE PAVING IS OUT TO OUT WIDTH OF UNDERPASS PLUS 5'0" EACH SIDE

"D" - OMIT 4" CONCRETE SLOPE PAVING IN MEDIAN BRIDGES 28 FT. WIDE OR LESS

"E" - 6" CONCRETE SLOPE PAVING

TYPICAL SLOPE PAVING DETAILS

R.M.U. - "B" OR "E" ON SHLD. - 11-29-88

REDRAWN - MARCH, 1976

ADDED 6" CONC. SLOPE PAV. - R.M.U. - 11-29-77

400 copies

Distojen N.O. GM-138-310 Film