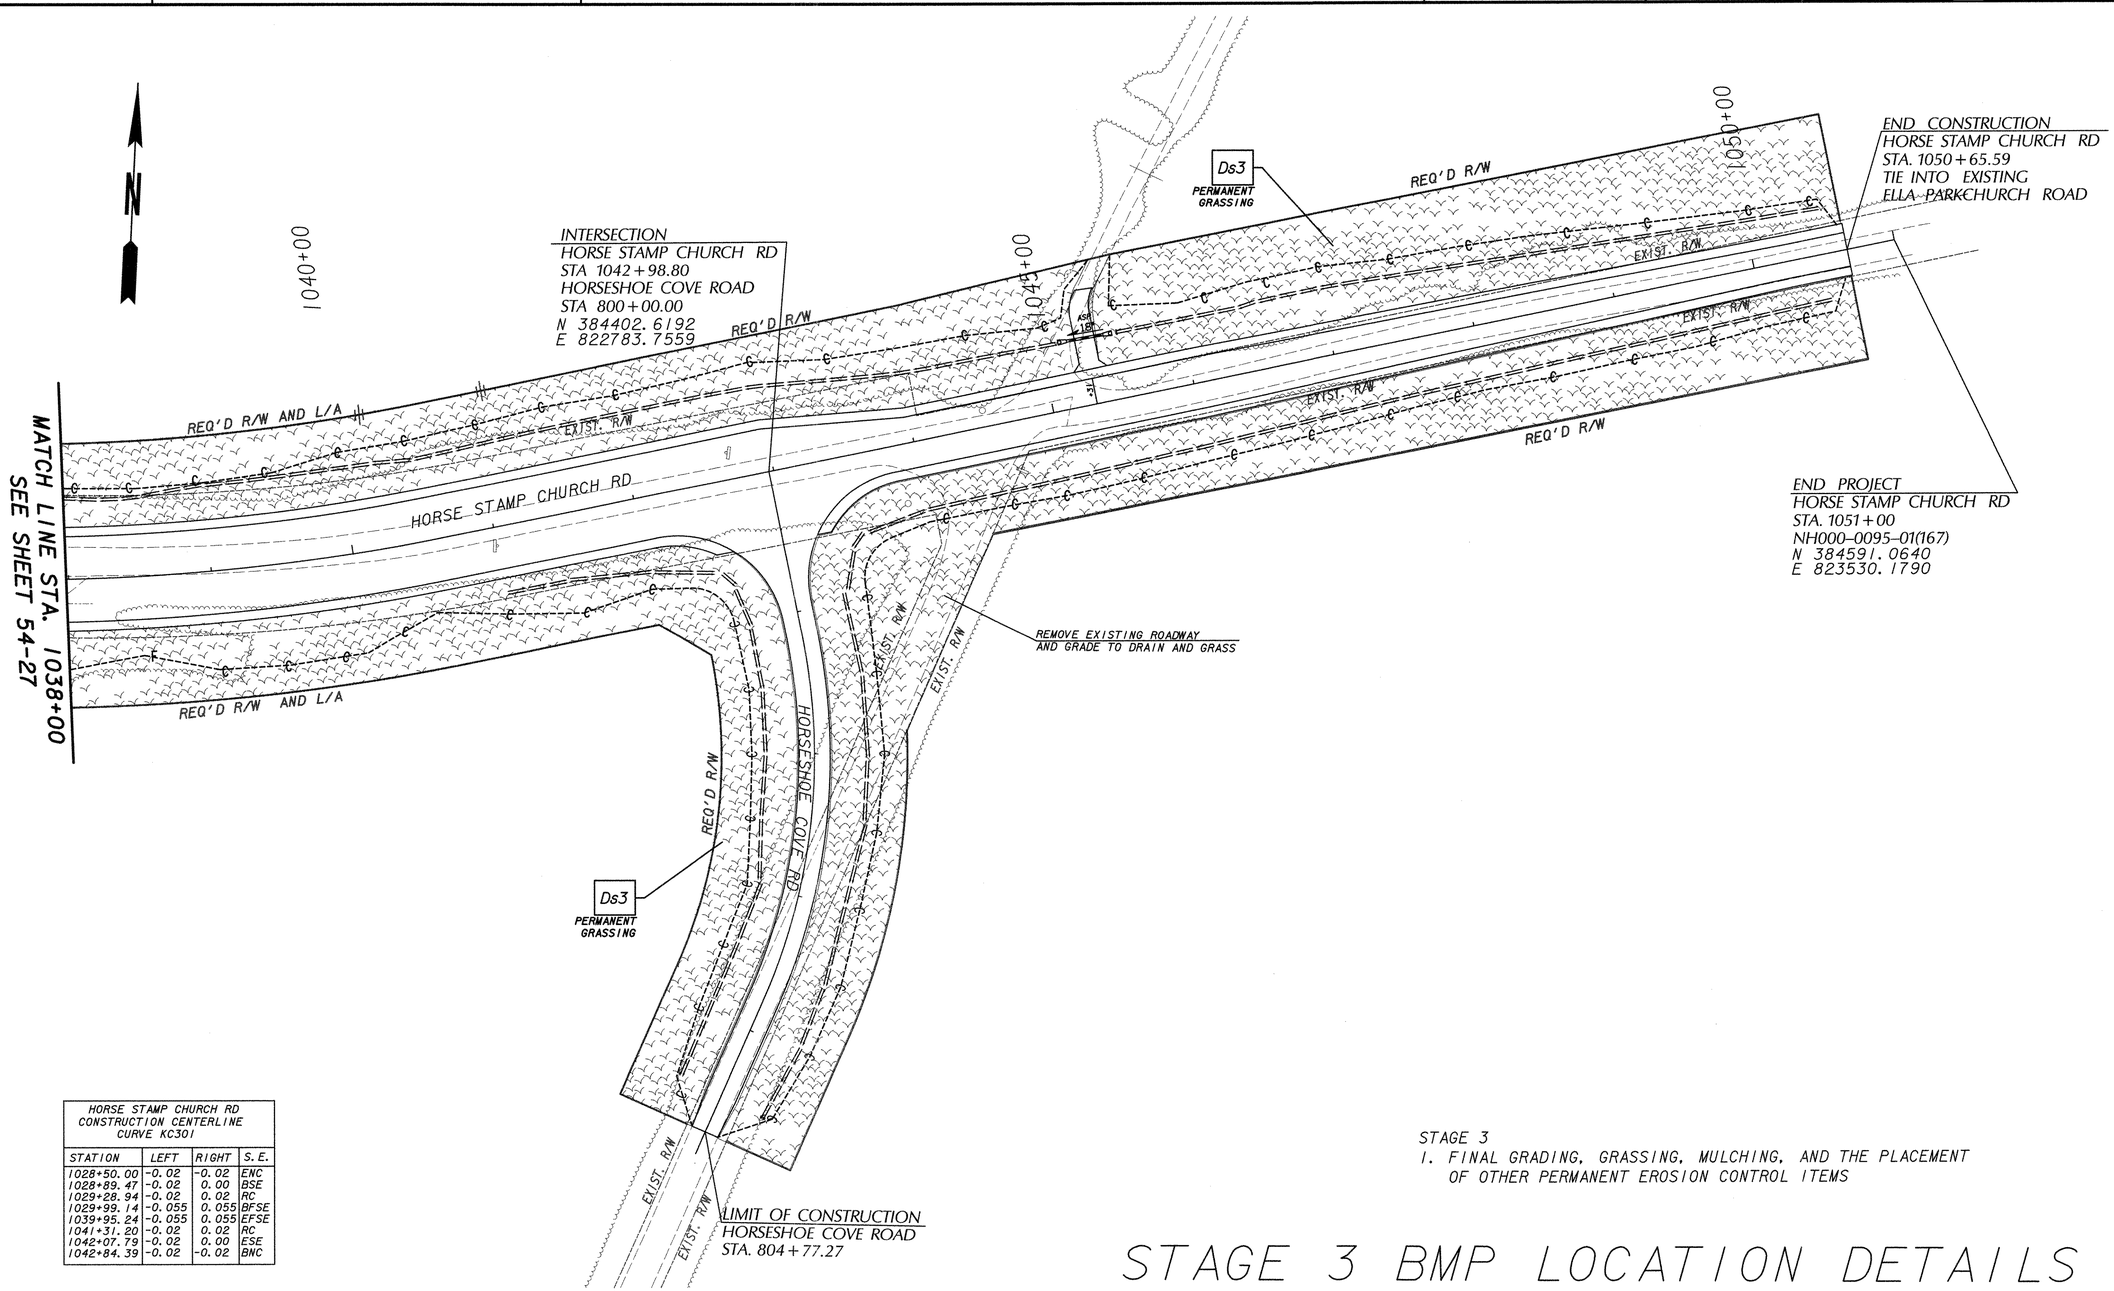

HORSE STAMP CHURCH RD CONSTRUCTION CENTERLINE CURVE KC301			
STATION	LEFT	RIGHT	S. E.
1028+50.00	-0.02	-0.02	ENC
1028+89.47	-0.02	0.00	BSE
1029+28.94	-0.02	0.02	RC
1029+99.14	-0.055	0.055	BFSE
1039+95.24	-0.055	0.055	EFSE
1041+31.20	-0.02	0.02	RC
1042+07.79	-0.02	0.00	ESE
1042+84.39	-0.02	-0.02	BNC

STAGE 3
1. FINAL GRADING, GRASSING, MULCHING, AND THE PLACEMENT OF OTHER PERMANENT EROSION CONTROL ITEMS

STAGE 3 BMP LOCATION DETAILS

PROPERTY AND EXISTING R/W LINE
REQUIRED R/W LINE
CONSTRUCTION LIMITS —C—F—
EASEMENT FOR CONSTR & MAINT. OF SLOPES & UTILITIES
EASEMENT FOR CONSTR OF SLOPES
EASEMENT FOR CONSTR OF DRIVES

BEGIN LIMIT OF ACCESS.....BLA
END LIMIT OF ACCESS.....ELA
LIMIT OF ACCESS
R/W AND LIMIT OF ACCESS
EXISTING R/W LINE
ENVIRONMENTALLY SENSITIVE AREA (ESA)

Moreland Altobelli Associates, Inc.
2211 Beaver Ruin Road
Suite 190
Norcross, Georgia 30071
Telephone (770) 263-5945

SCALE IN FEET
0 50 100 200

REVISION DATES

STATE OF GEORGIA
DEPARTMENT OF TRANSPORTATION
OFFICE: OFFICE OF PROGRAM DELIVERY

BMP LOCATION DETAILS

HORSE STAMP CHURCH ROAD
STA 1038+00 TO END

DRAWING No. 54-28

GPLN