STATE	PROJECT NUMBER	SHEET NO.	TOTAL SHEETS
GA.	STP-026-3(51)	44	98

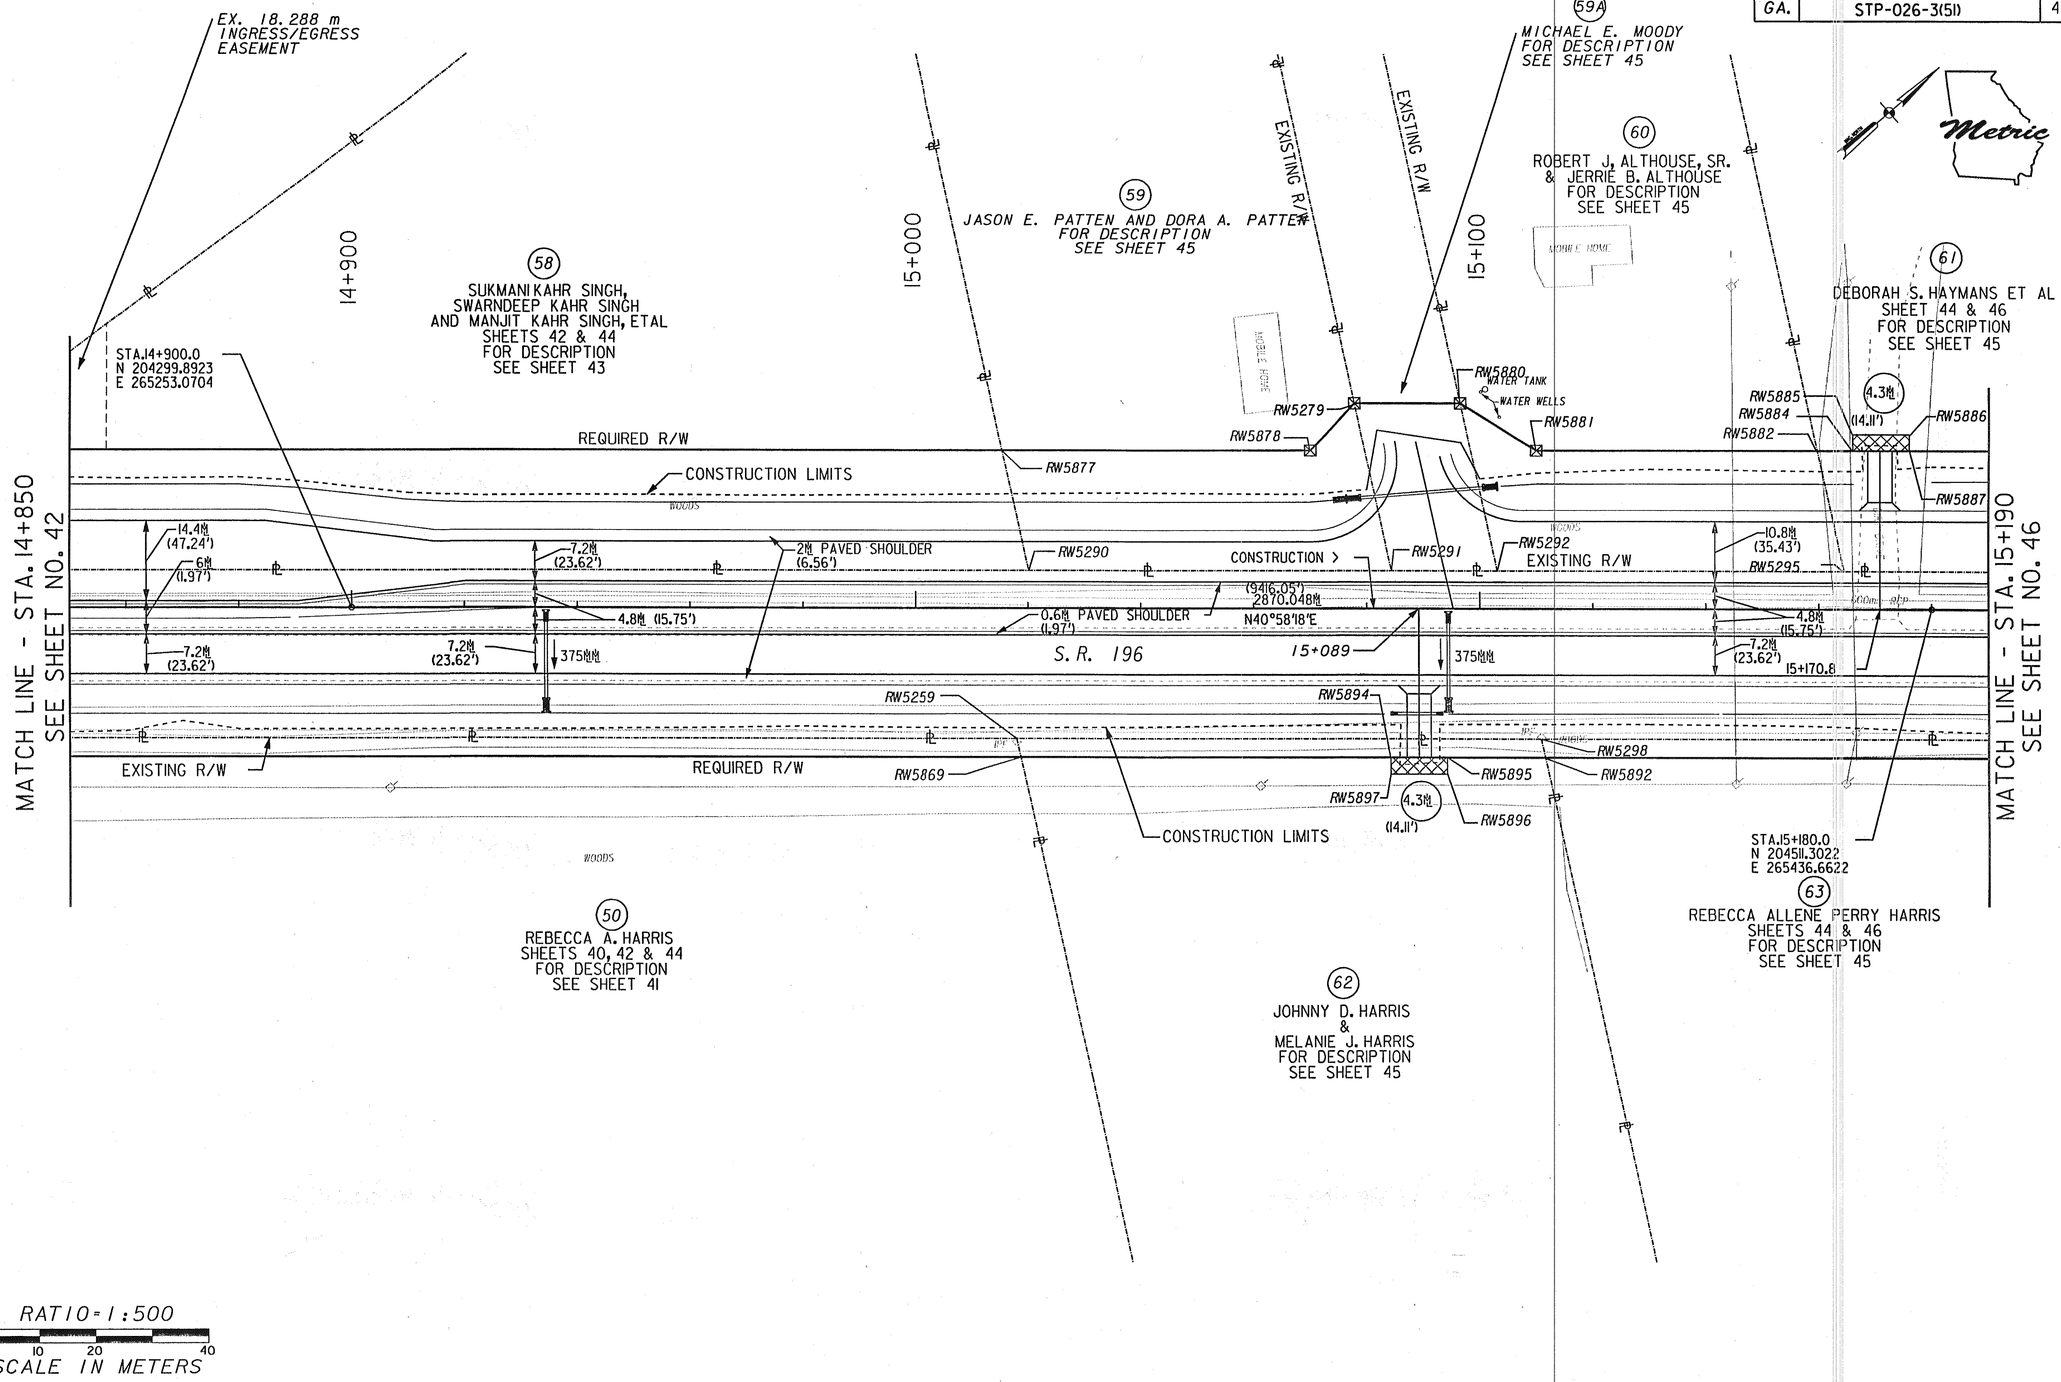

PROPERTY AND EXISTING R/W LINE
REQUIRED R/W LINE
CONSTRUCTION LIMITS
EASEMENT FOR CONSTR & MAINTENANCE OF SLOPES
EASEMENT FOR CONSTR OF SLOPES
EASEMENT FOR CONSTR OF DRIVES

BEGIN LIMIT OF ACCESS.....BLA
END LIMIT OF ACCESS.....ELA
LIMIT OF ACCESS
R/W AND LIMIT OF ACCESS

DATE	REVISIONS	DATE	REVISIONS
4-01-04	PAR 58, 59, 60 & 63 NAME CHANGE	3-23-05	ADJ. REQ'D R/W FOR PAR 58
6-21-04	REV PAR 61 OWNER'S NAME		ADDED PAR 59A & OWNER
8-12-04	PAR 62 REV NAME	4-06-05	ADDED EASMT PTS & HATCHING TO PAR 58
10-22-04	ADDED CUT/FILL TEXT TO CONST. LIMITS	4-27-05	REM EASMT PTS & HATCHING TO PAR 58
11-08-04	ADDED DRWY EASEMT ON PAR 62	5-11-05	PAR 60 NAME CHANGE
11-08-04	REM DRWY EASEMT ON PAR 63	9-08-05	ADDED EX WATER TANK & WELLS TO PAR 60
03-23-05	ADDED 18.288 m EASMT FOR PAR 58	9-22-05	ADDED FLAG FOR PAR 62 DRWY

LAND LOT NO. NA

LAND DISTRICT NA

GMD 1892

GEORGIA
DEPARTMENT OF TRANSPORTATION
RIGHT-OF-WAY PLAN
PROJECT STP-026-3(51)
COUNTY LIBERTY
DATE MAY 15, 2003 SH 44 OF 98