STATE	PROJECT NUMBER	SHEET NO.	TOTAL SHEETS
GA.	STP-026-3(51)	83	98

Metric

CURVE C5028	
A	06°57'32"
D	00°54'54"
R	1908.40
T	116.04
L	231.79
E	3.52
	PI
S	22+157.43
N	207993.53
E	271227.95
SPEED= 90 K±θ	
Ⅲ = 2.30%	
RUNOFF= 50.00M	

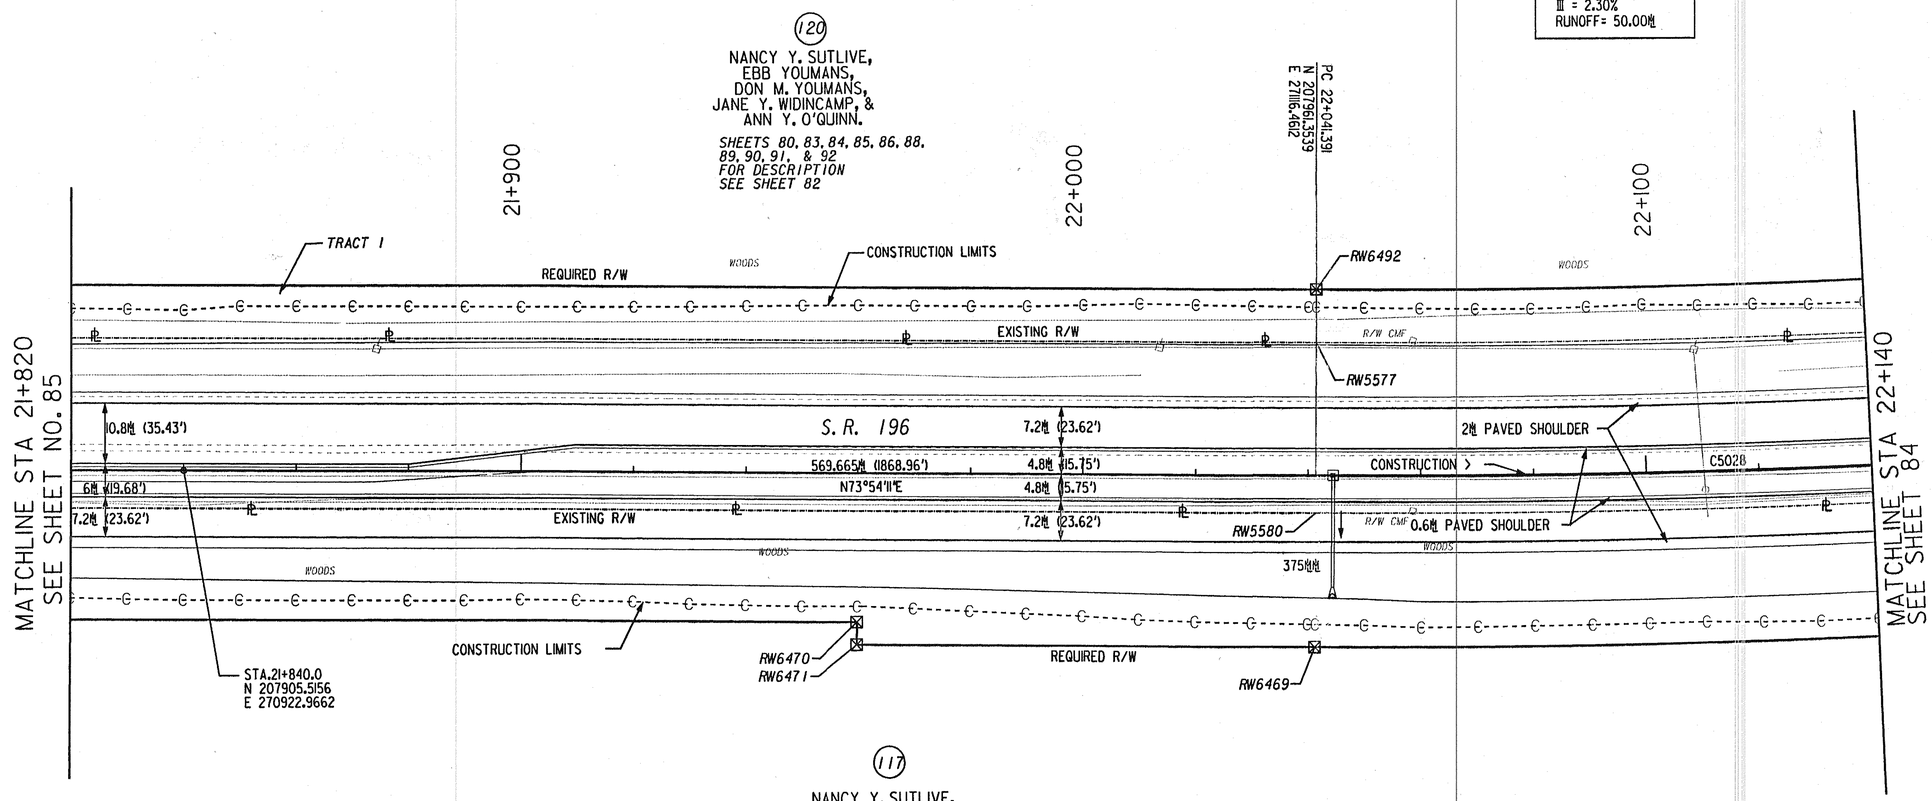

RATIO=1:500

0 10 20 40

SCALE IN METERS

PROPERTY AND EXISTING R/W LINE	BEGIN LIMIT OF ACCESS.....BLA
REQUIRED R/W LINE	END LIMIT OF ACCESS.....ELA
CONSTRUCTION LIMITS	LIMIT OF ACCESS
EASEMENT FOR CONSTR & MAINTENANCE OF SLOPES	R/W AND LIMIT OF ACCESS
EASEMENT FOR CONSTR OF SLOPES	
EASEMENT FOR CONSTR OF DRIVES	

DATE	REVISIONS	DATE	REVISIONS
10-22-04	ADDED CUT/FILL TEXT TO CONST. LIMITS		
04-27-05	NAME CHANGE ON PAR 117 & 120		

LAND LOT NO. NA

LAND DISTRICT NA

GMD 1892

GEORGIA
DEPARTMENT OF TRANSPORTATION

RIGHT-OF-WAY PLAN

PROJECT STP-026-3(51)
COUNTY LIBERTY
DATE MAY 15, 2003 SH 83 OF 98