STATE	PROJECT NUMBER	SHEET NO.	TOTAL SHEETS
GA.	STP-026-3(51)	88	98

Metric

(120)

NANCY Y. SUTLIVE,
EBB YOUMANS,
DON M. YOUMANS,
JANE Y. WIDINCAMP, &
ANN Y. O'QUINN.
SHEETS 80, 83, 84, 85, 86 88, 89,90,91 & 92
FOR DESCRIPTION
SEE SHEET 82

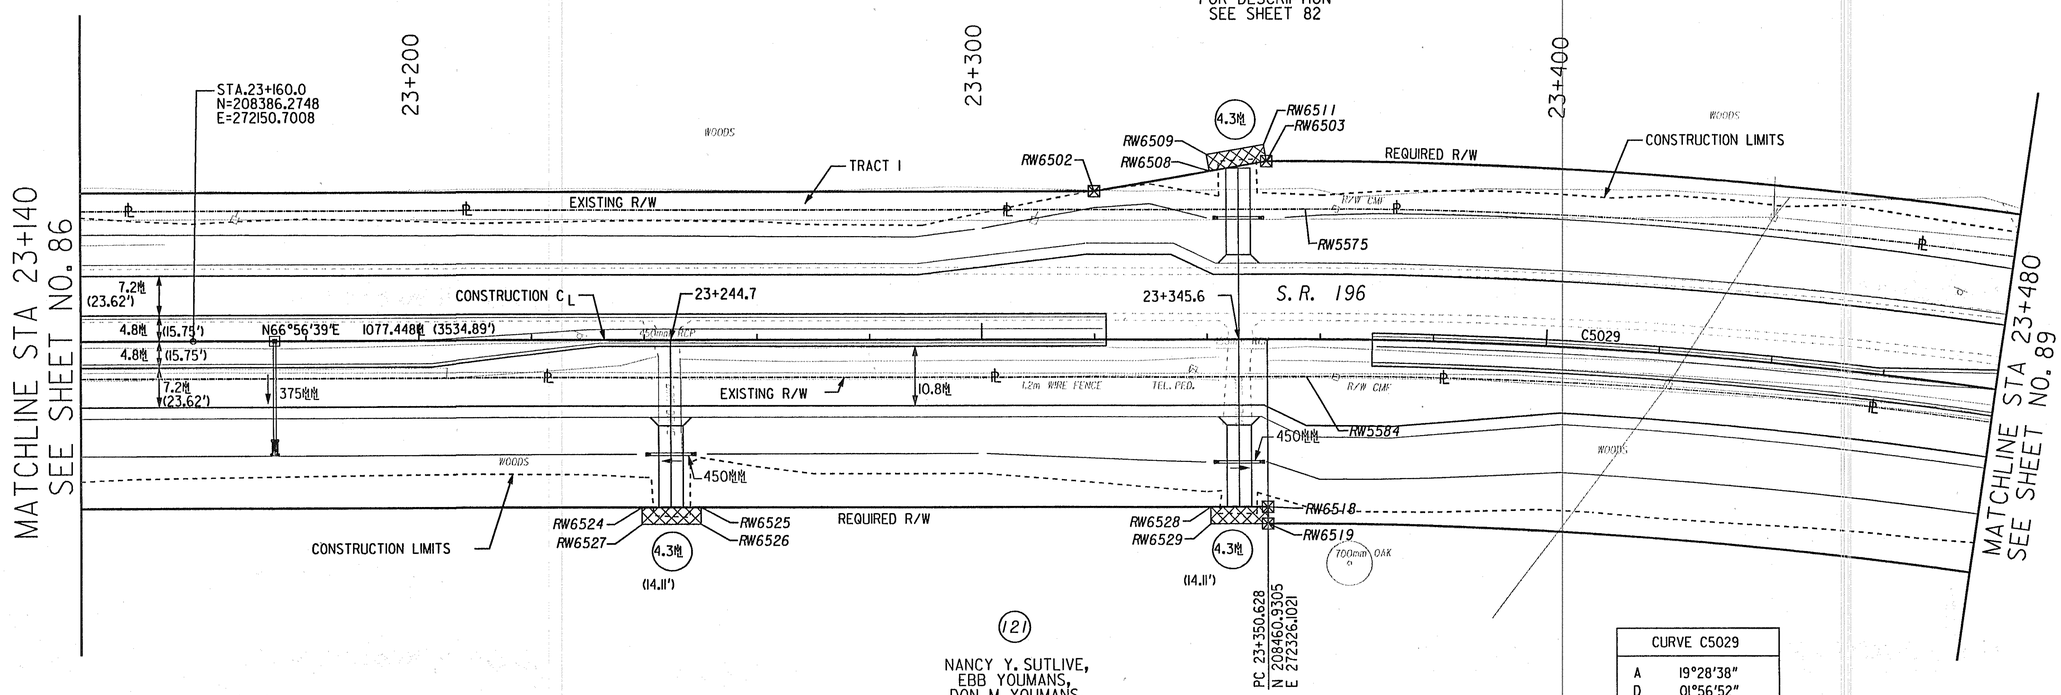

(121)

NANCY Y. SUTLIVE,
EBB YOUMANS,
DON M. YOUMANS,
JANE Y. WIDINCAMP, &
ANN Y. O'QUINN.
SHEET 86, 88, 89, 90 & 93
FOR DESCRIPTION
SEE SHEET 87

CURVE C5029	
A	19°28'38"
D	01°56'52"
R	896.60
T	153.88
L	304.79
E	13.11
	PI
S	23+504.51
N	208521.20
E	272467.69
SPEED= 90 kph	
Ⅲ = 4.40%	
RUNOFF= 50.00m	

RATIO=1:500

0 10 20 40

SCALE IN METERS

PROPERTY AND EXISTING R/W LINE	
REQUIRED R/W LINE	
CONSTRUCTION LIMITS	
EASEMENT FOR CONSTR & MAINTENANCE OF SLOPES	
EASEMENT FOR CONSTR OF SLOPES	
EASEMENT FOR CONSTR OF DRIVES	
BEGIN LIMIT OF ACCESS	BLA
END LIMIT OF ACCESS	ELA
LIMIT OF ACCESS	
R/W AND LIMIT OF ACCESS	

DATE	REVISIONS	DATE	REVISIONS
10-22-04	ADDED CUT/FILL TEXT TO CONST. LIMITS		
04-27-05	NAME CHNAGE ON PAR 120 & 121		
09-22-05	ADDED U-TURN INFO TO PAR 120 &121		

LAND LOT NO. NA

LAND DISTRICT NA

GMD 1892

GEORGIA
DEPARTMENT OF TRANSPORTATION
RIGHT-OF-WAY PLAN
PROJECT STP-026-3(51)
COUNTY LIBERTY
DATE MAY 15, 2003 SH 88 OF 98