STATE	PROJECT NUMBER	SHEET NO.	TOTAL SHEETS
GA.	BRN-023-2(7)	16	299

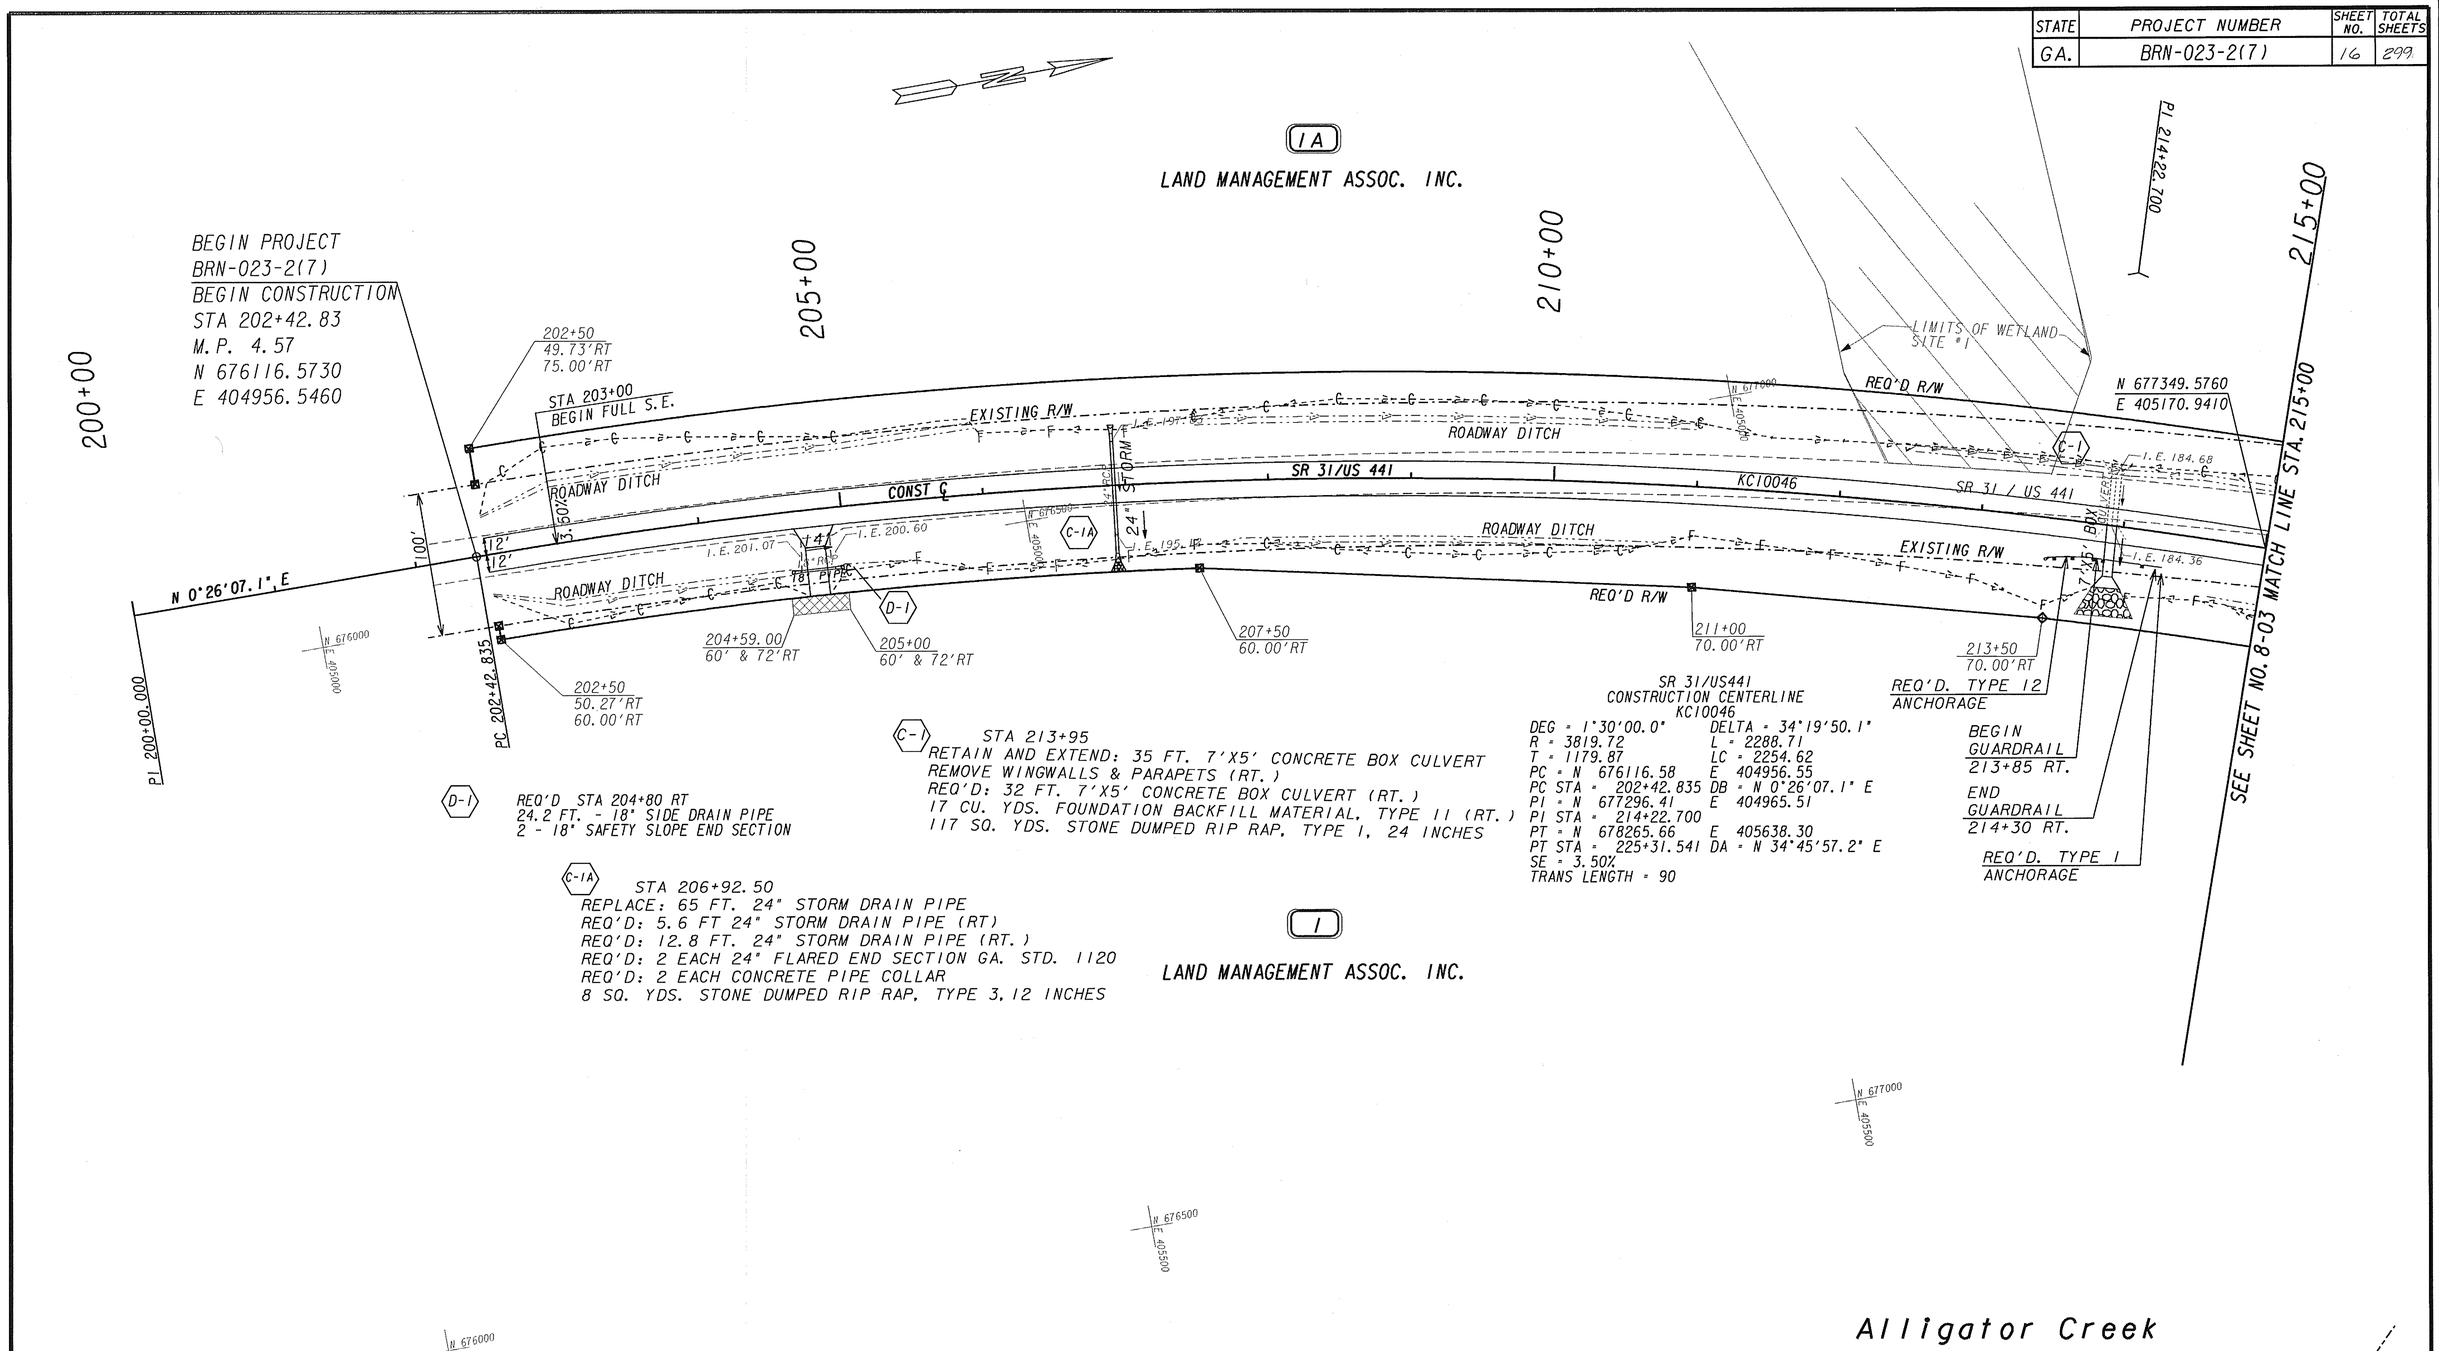

C-1 STA 213+95
RETAIN AND EXTEND: 35 FT. 7'X5' CONCRETE BOX CULVERT
REMOVE WINGWALLS & PARAPETS (RT.)
REQ'D: 32 FT. 7'X5' CONCRETE BOX CULVERT (RT.)
17 CU. YDS. FOUNDATION BACKFILL MATERIAL, TYPE II (RT.)
117 SQ. YDS. STONE DUMPED RIP RAP, TYPE I, 24 INCHES

D-1 REQ'D STA 204+80 RT
24.2 FT. - 18" SIDE DRAIN PIPE
2 - 18" SAFETY SLOPE END SECTION

C-1A STA 206+92.50
REPLACE: 65 FT. 24" STORM DRAIN PIPE
REQ'D: 5.6 FT 24" STORM DRAIN PIPE (RT)
REQ'D: 12.8 FT. 24" STORM DRAIN PIPE (RT.)
REQ'D: 2 EACH 24" FLARED END SECTION GA. STD. 1120
REQ'D: 2 EACH CONCRETE PIPE COLLAR
8 SQ. YDS. STONE DUMPED RIP RAP, TYPE 3, 12 INCHES

1
LAND MANAGEMENT ASSOC. INC.

PROPERTY AND EXISTING R/W LINE	
REQUIRED R/W LINE	
CONSTRUCTION LIMITS	
EASEMENT FOR CONSTR & MAINTENANCE OF SLOPES	
EASEMENT FOR CONSTR OF SLOPES	
EASEMENT FOR CONSTR OF DRIVES	

BEGIN LIMIT OF ACCESS	BLA
END LIMIT OF ACCESS	ELA
LIMIT OF ACCESS	
R/W AND LIMIT OF ACCESS	

SCALE IN FEET
0 50 100 200

PB 100 YEARS
3340 PEACHTREE RD. NE
SUITE 2400, TOWER PLACE 100
ATLANTA, GA 30326-1001

DATE	REVISIONS	DATE	REVISIONS

LAND LOT NUMBERS:
270

LAND DISTRICT: 8

GMD: 1902

GEORGIA
DEPARTMENT OF TRANSPORTATION
CONSTRUCTION PLAN
PROJECT BRN-023-2(7)
COUNTY TELFAIR
DATE SH 13-01

C:\TMP\000A\15867.tb1
C:\TMP\000A\32375001.pt
C:\WORK\PROJECTS\000A\32375001\1\S2137001.dgn
Tue Nov 4 11:33:59 2003

CPDOT