STATE	PROJECT NUMBER	SHEET NO.	TOTAL SHEETS
GA.	BRN-023-2(7)	25	299

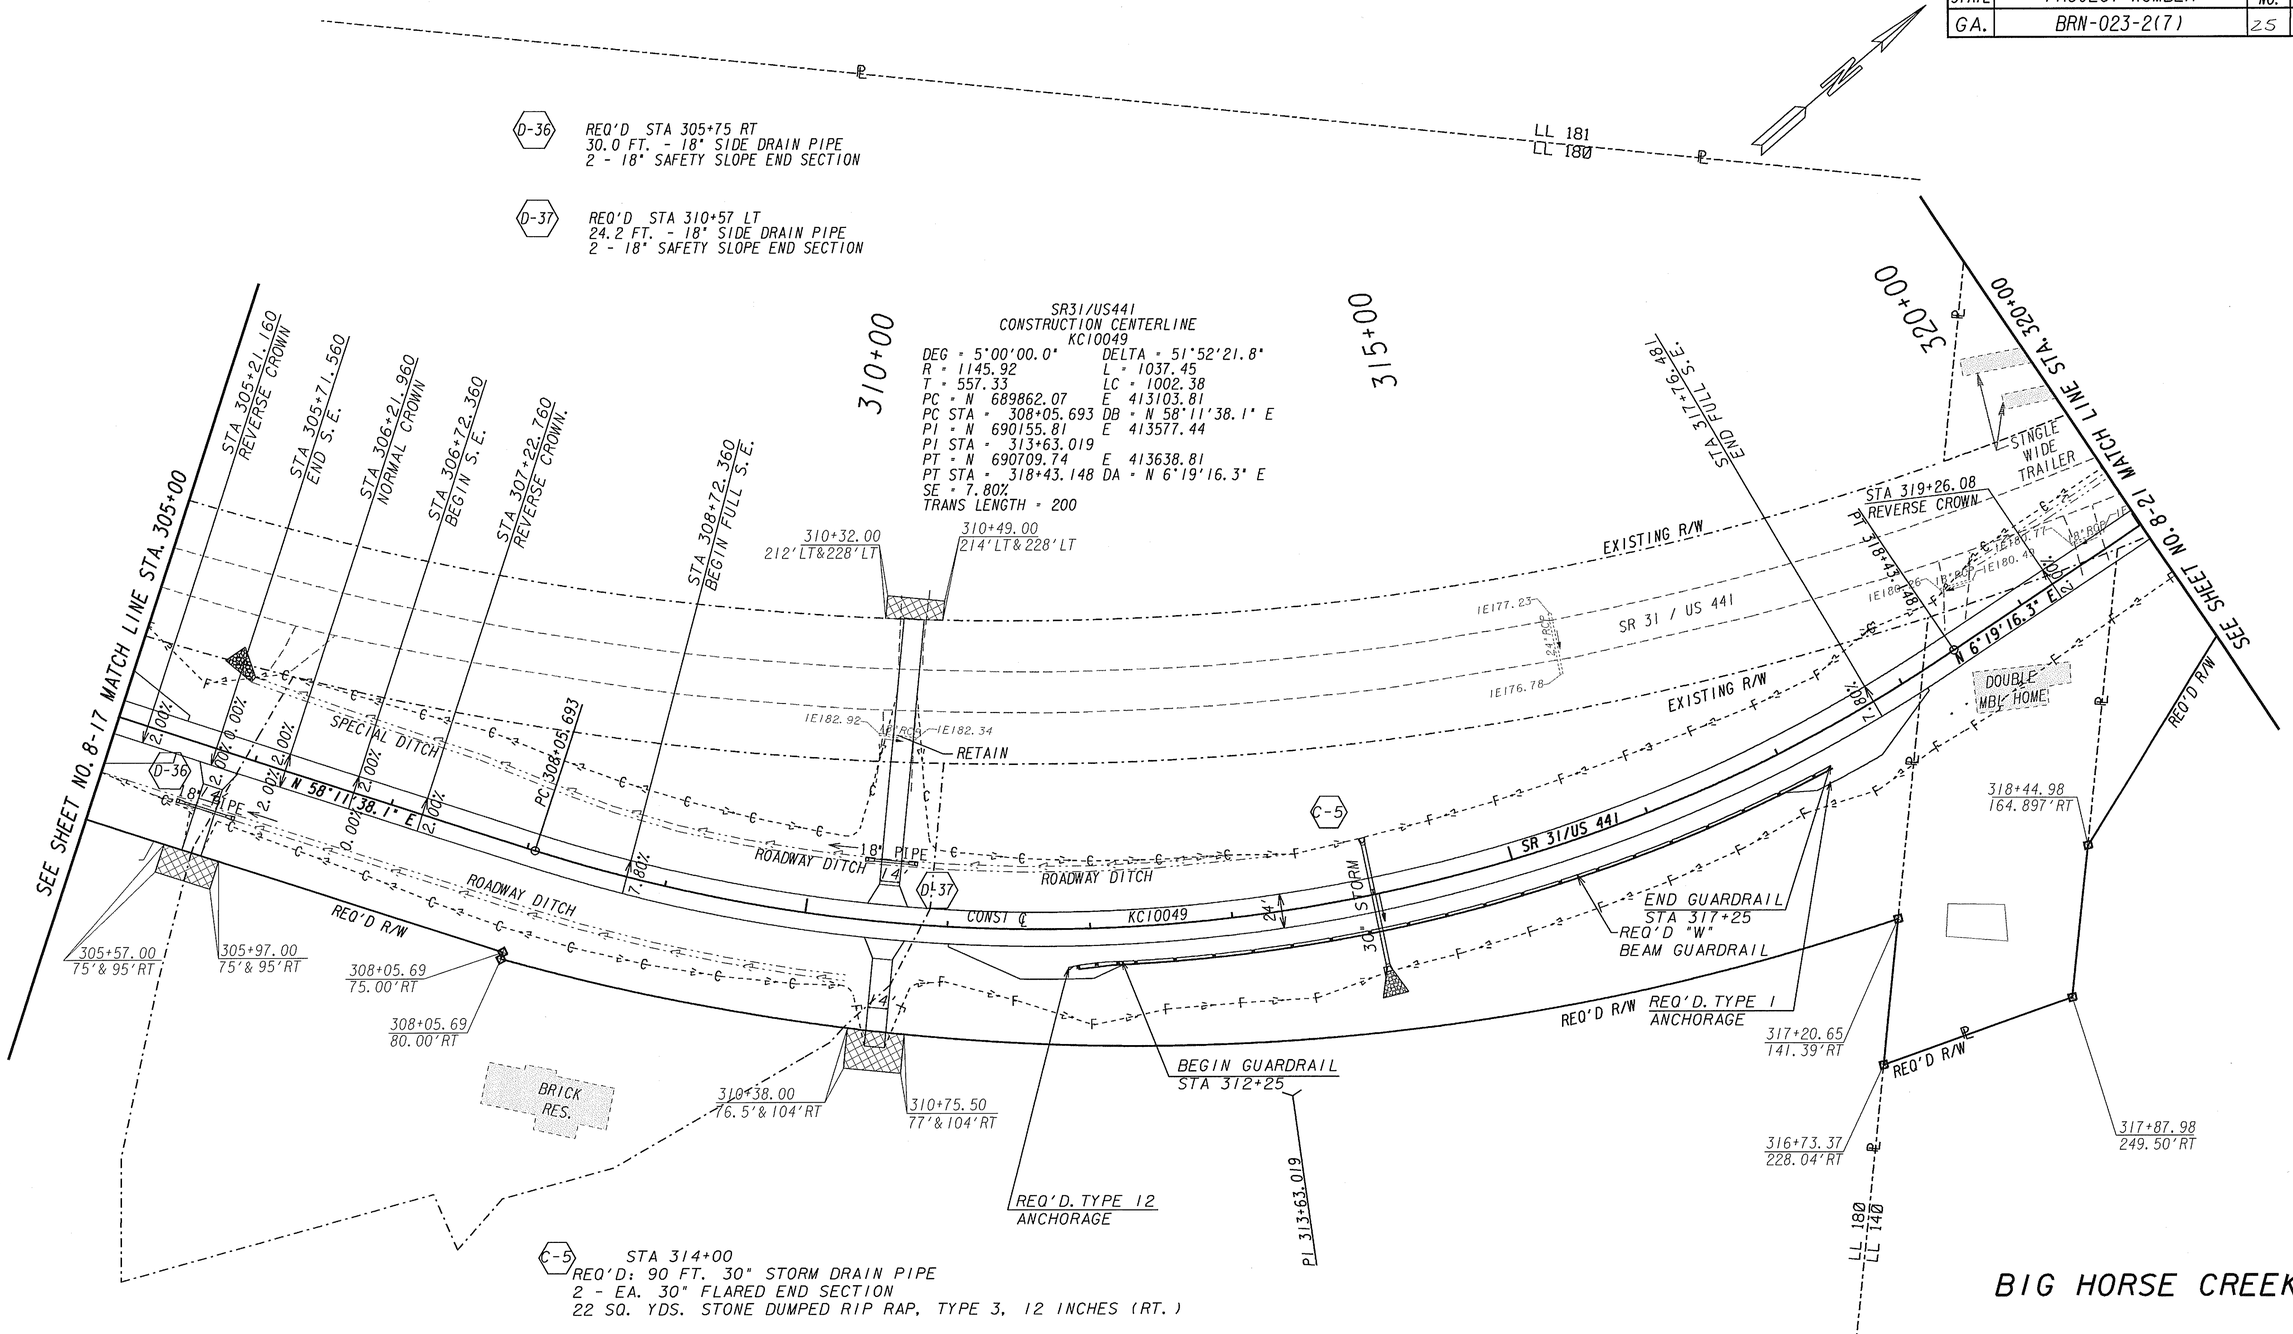

PROPERTY AND EXISTING R/W LINE	
REQUIRED R/W LINE	
CONSTRUCTION LIMITS	
EASEMENT FOR CONSTR & MAINTENANCE OF SLOPES	
EASEMENT FOR CONSTR OF SLOPES	
EASEMENT FOR CONSTR OF DRIVES	

BEGIN LIMIT OF ACCESS	BLA
END LIMIT OF ACCESS	ELA
LIMIT OF ACCESS	
R/W AND LIMIT OF ACCESS	

SCALE IN FEET
0 50 100 200

PB 100 YEARS
3340 PEACHTREE RD. NE
SUITE 2400, TOWER PLACE 100
ATLANTA, GA 30326-1001

DATE	REVISIONS	DATE	REVISIONS

LAND LOT NUMBERS:
180, 140

LAND DISTRICT: 8

GMD: 1902

GEORGIA
DEPARTMENT OF TRANSPORTATION
CONSTRUCTION PLAN
PROJECT BRN-023-2(7)
COUNTY TELFAIR
DATE SH 13-10

C:\TMP\000\15867.tbl
C:\TMP\000\521570c12.prf
g:\15867_g&o\wa16\cadd\civil\521570c12.dgn
Mon Nov 3 15:01:32 2003

CPDOT