STATE	PROJECT NUMBER	SHEET NO.	TOTAL SHEETS
GA.	BRN-023-2(7)	28	299

REVISION DATES	

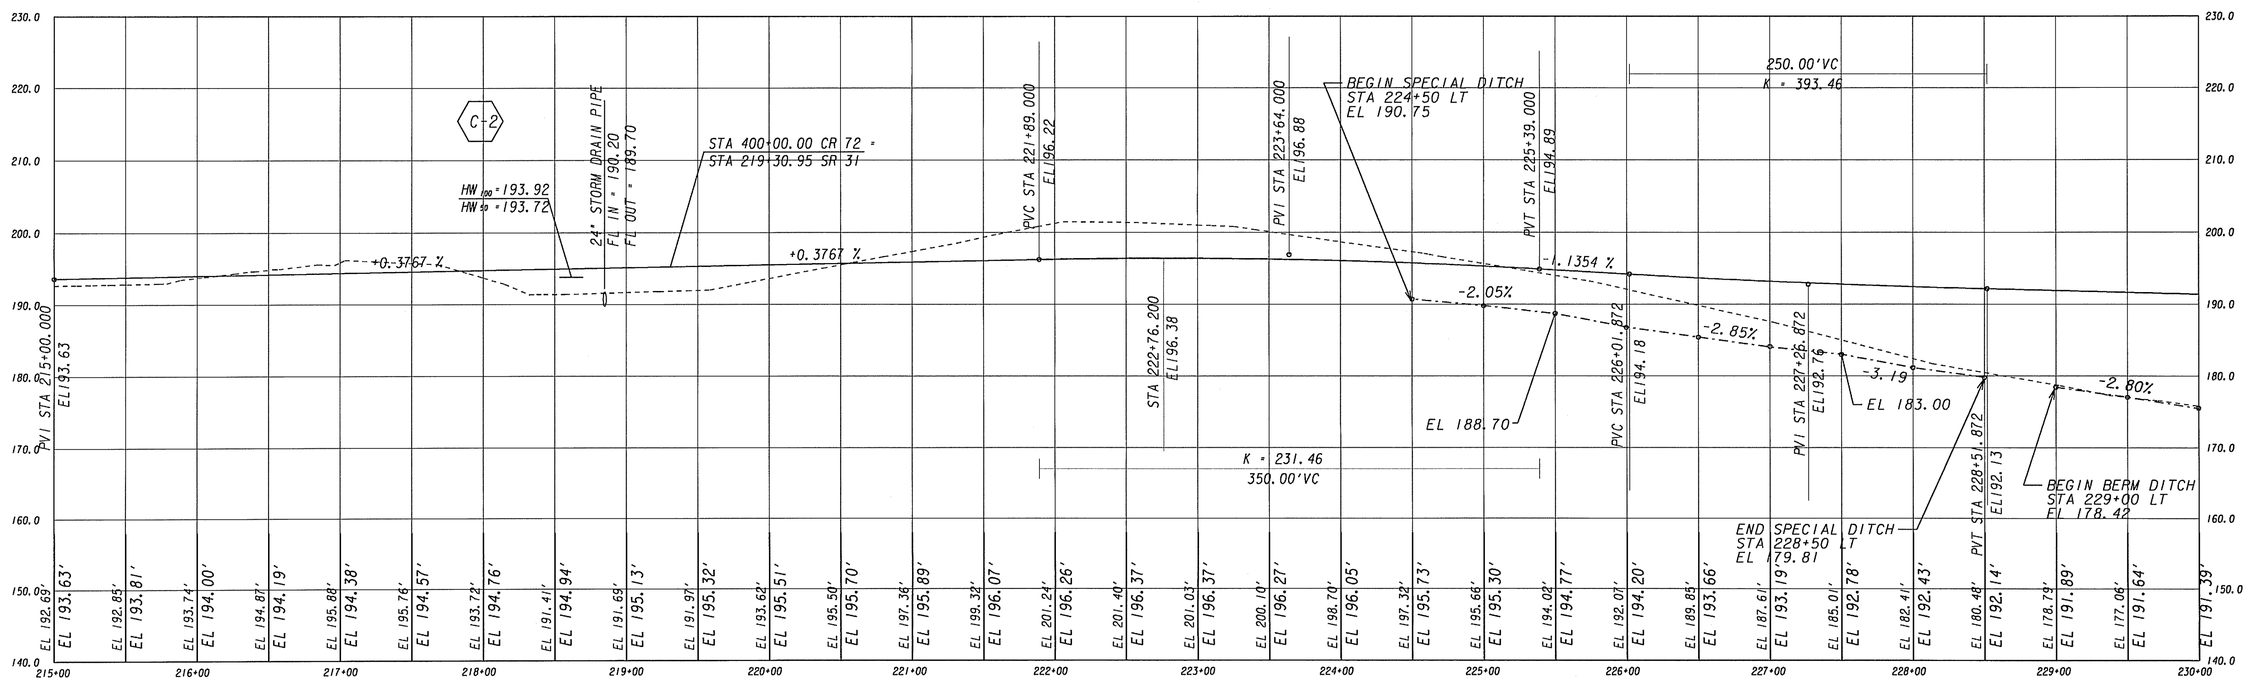

SCALE: 1" = 50' HORIZONTAL SCALE: 1" = 10' VERTICAL	STATE OF GEORGIA DEPARTMENT OF TRANSPORTATION OFFICE OF CONSULTANT MANAGEMENT	SR 31/ US 441 AT ALLIGATOR CREEK PROFILE SHEET STA 215+00 TO 230+00	DRAWING No. 15-02

10/31/2003
g:\15867_g6o\wel6\cadd\civil\521570p05.dgn
C:\TMP\001\521570p05b.prf
C:\TMP\001\15867.tbl