STATE	PROJECT NUMBER	SHEET NO.	TOTAL SHEETS
	BRN-023-2(7)30		299

REVISION DATES

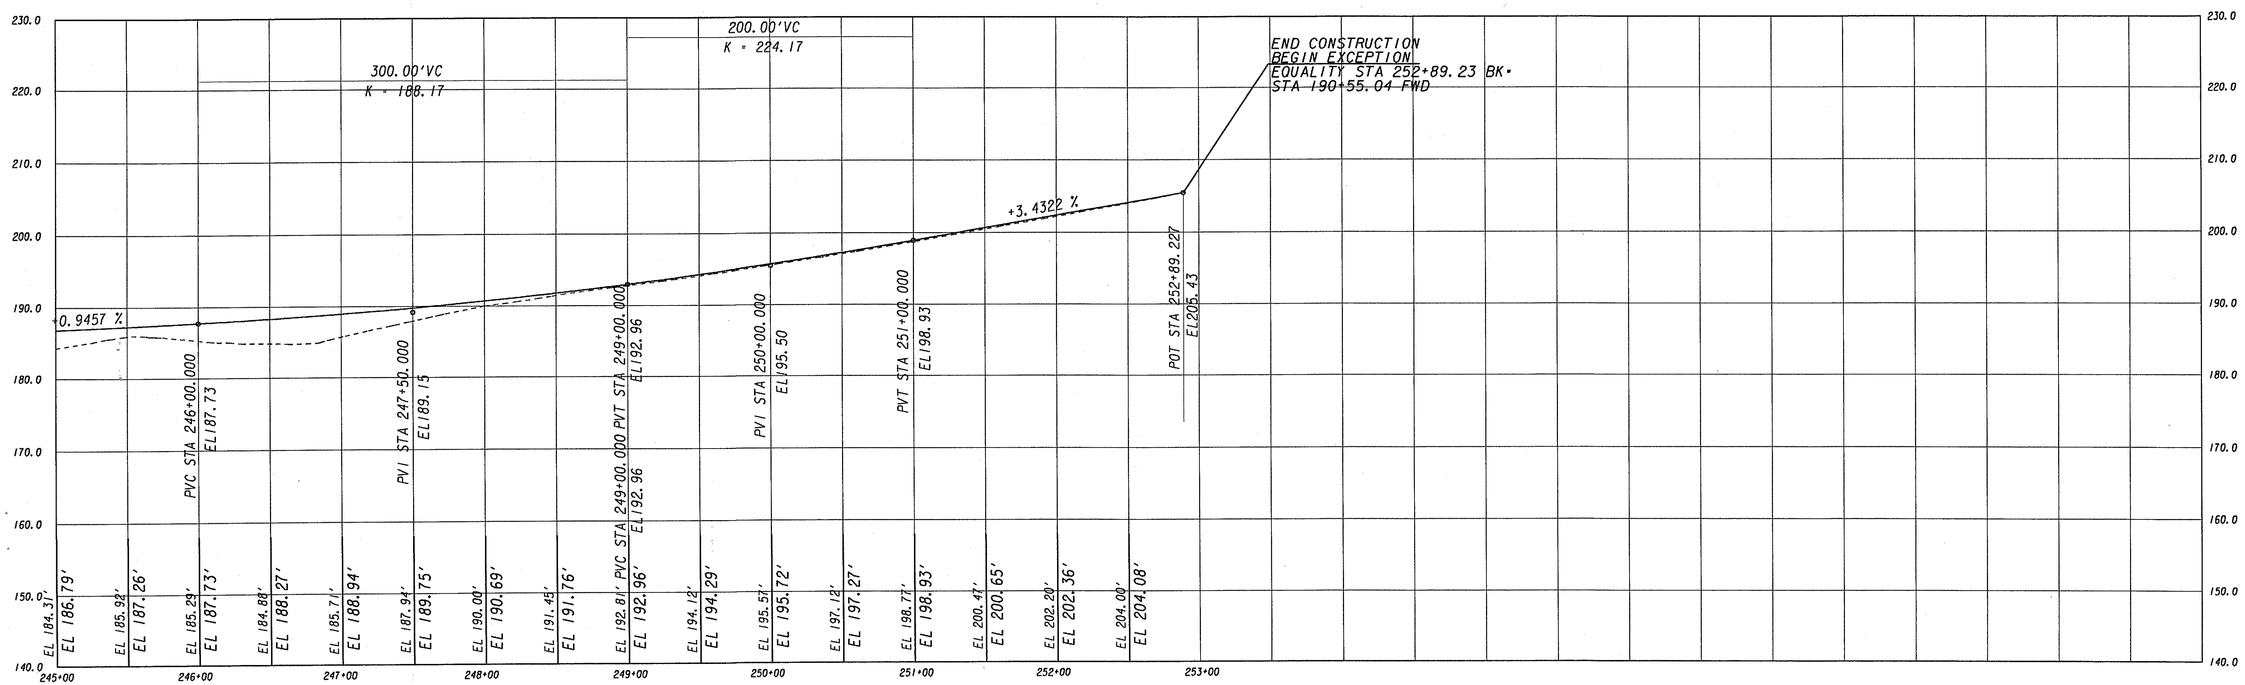

SCALE: 1" = 50' HORIZONTAL
SCALE: 1" = 10' VERTICAL

STATE OF GEORGIA
DEPARTMENT OF TRANSPORTATION
OFFICE OF CONSULTANT MANAGEMENT

SR 31/ US 441 AT ALLIGATOR CREEK
PROFILE SHEET
STA 245+00 TO 252+89.227

DRAWING No.
15-04

11/4/2003
g:\15867_g80\wo16\cadd\clv11\521570p05.dgn
C:\TMP\000/\521570p05g.prf
C:\TMP\000/\15867.tbl