STATE	PROJECT NUMBER	SHEET NO.	TOTAL SHEETS
GA.	BRN-023-2(7)	33	299

REVISION DATES

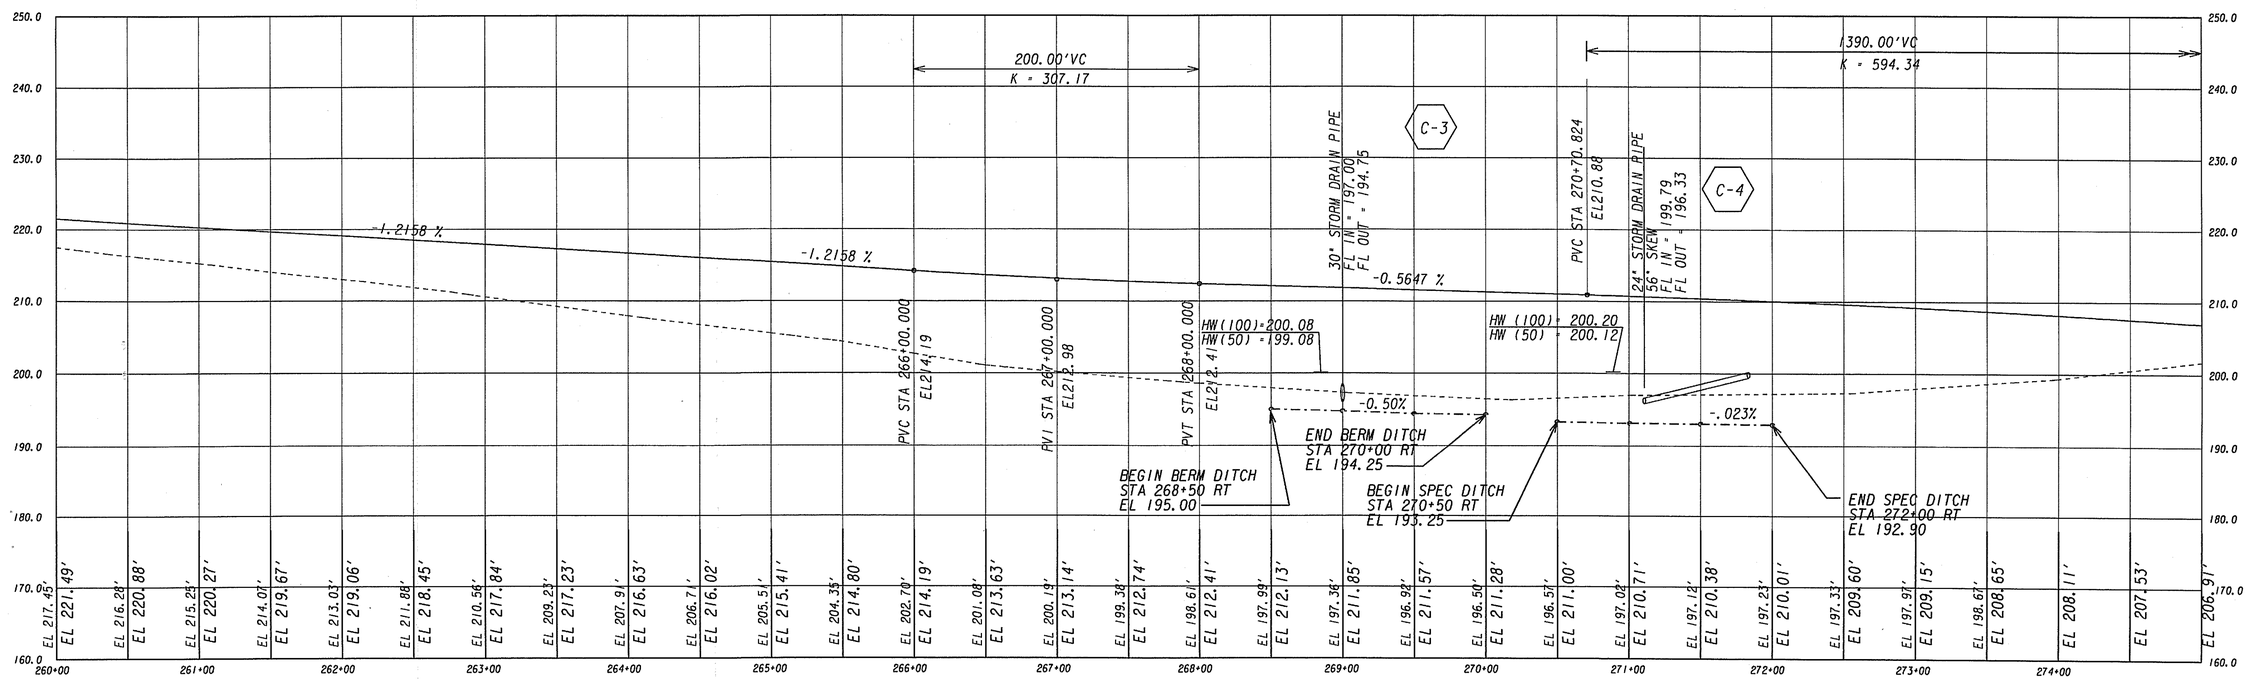

SCALE: 1" = 50' HORIZONTAL
SCALE: 1" = 10' VERTICAL

STATE OF GEORGIA
DEPARTMENT OF TRANSPORTATION
OFFICE OF CONSULTANT MANAGEMENT

SR 31/ US 441 AT BIG HORSE CREEK
PROFILE SHEET
STA 260+00 TO 275+50

DRAWING No.
15-07

11/4/2003
gr\15867_g&o\wo16\cadd\civil\521570p06.dgn
C:\TMP\000/\521570p06.prf
C:\TMP\000/\15867.tbl