| STATE | PROJECT NUMBER | SHEET NO. | TOTAL SHEETS |
|---|---|---|---|
| GA. | BRN-023-2(7) | 57 | 299 |

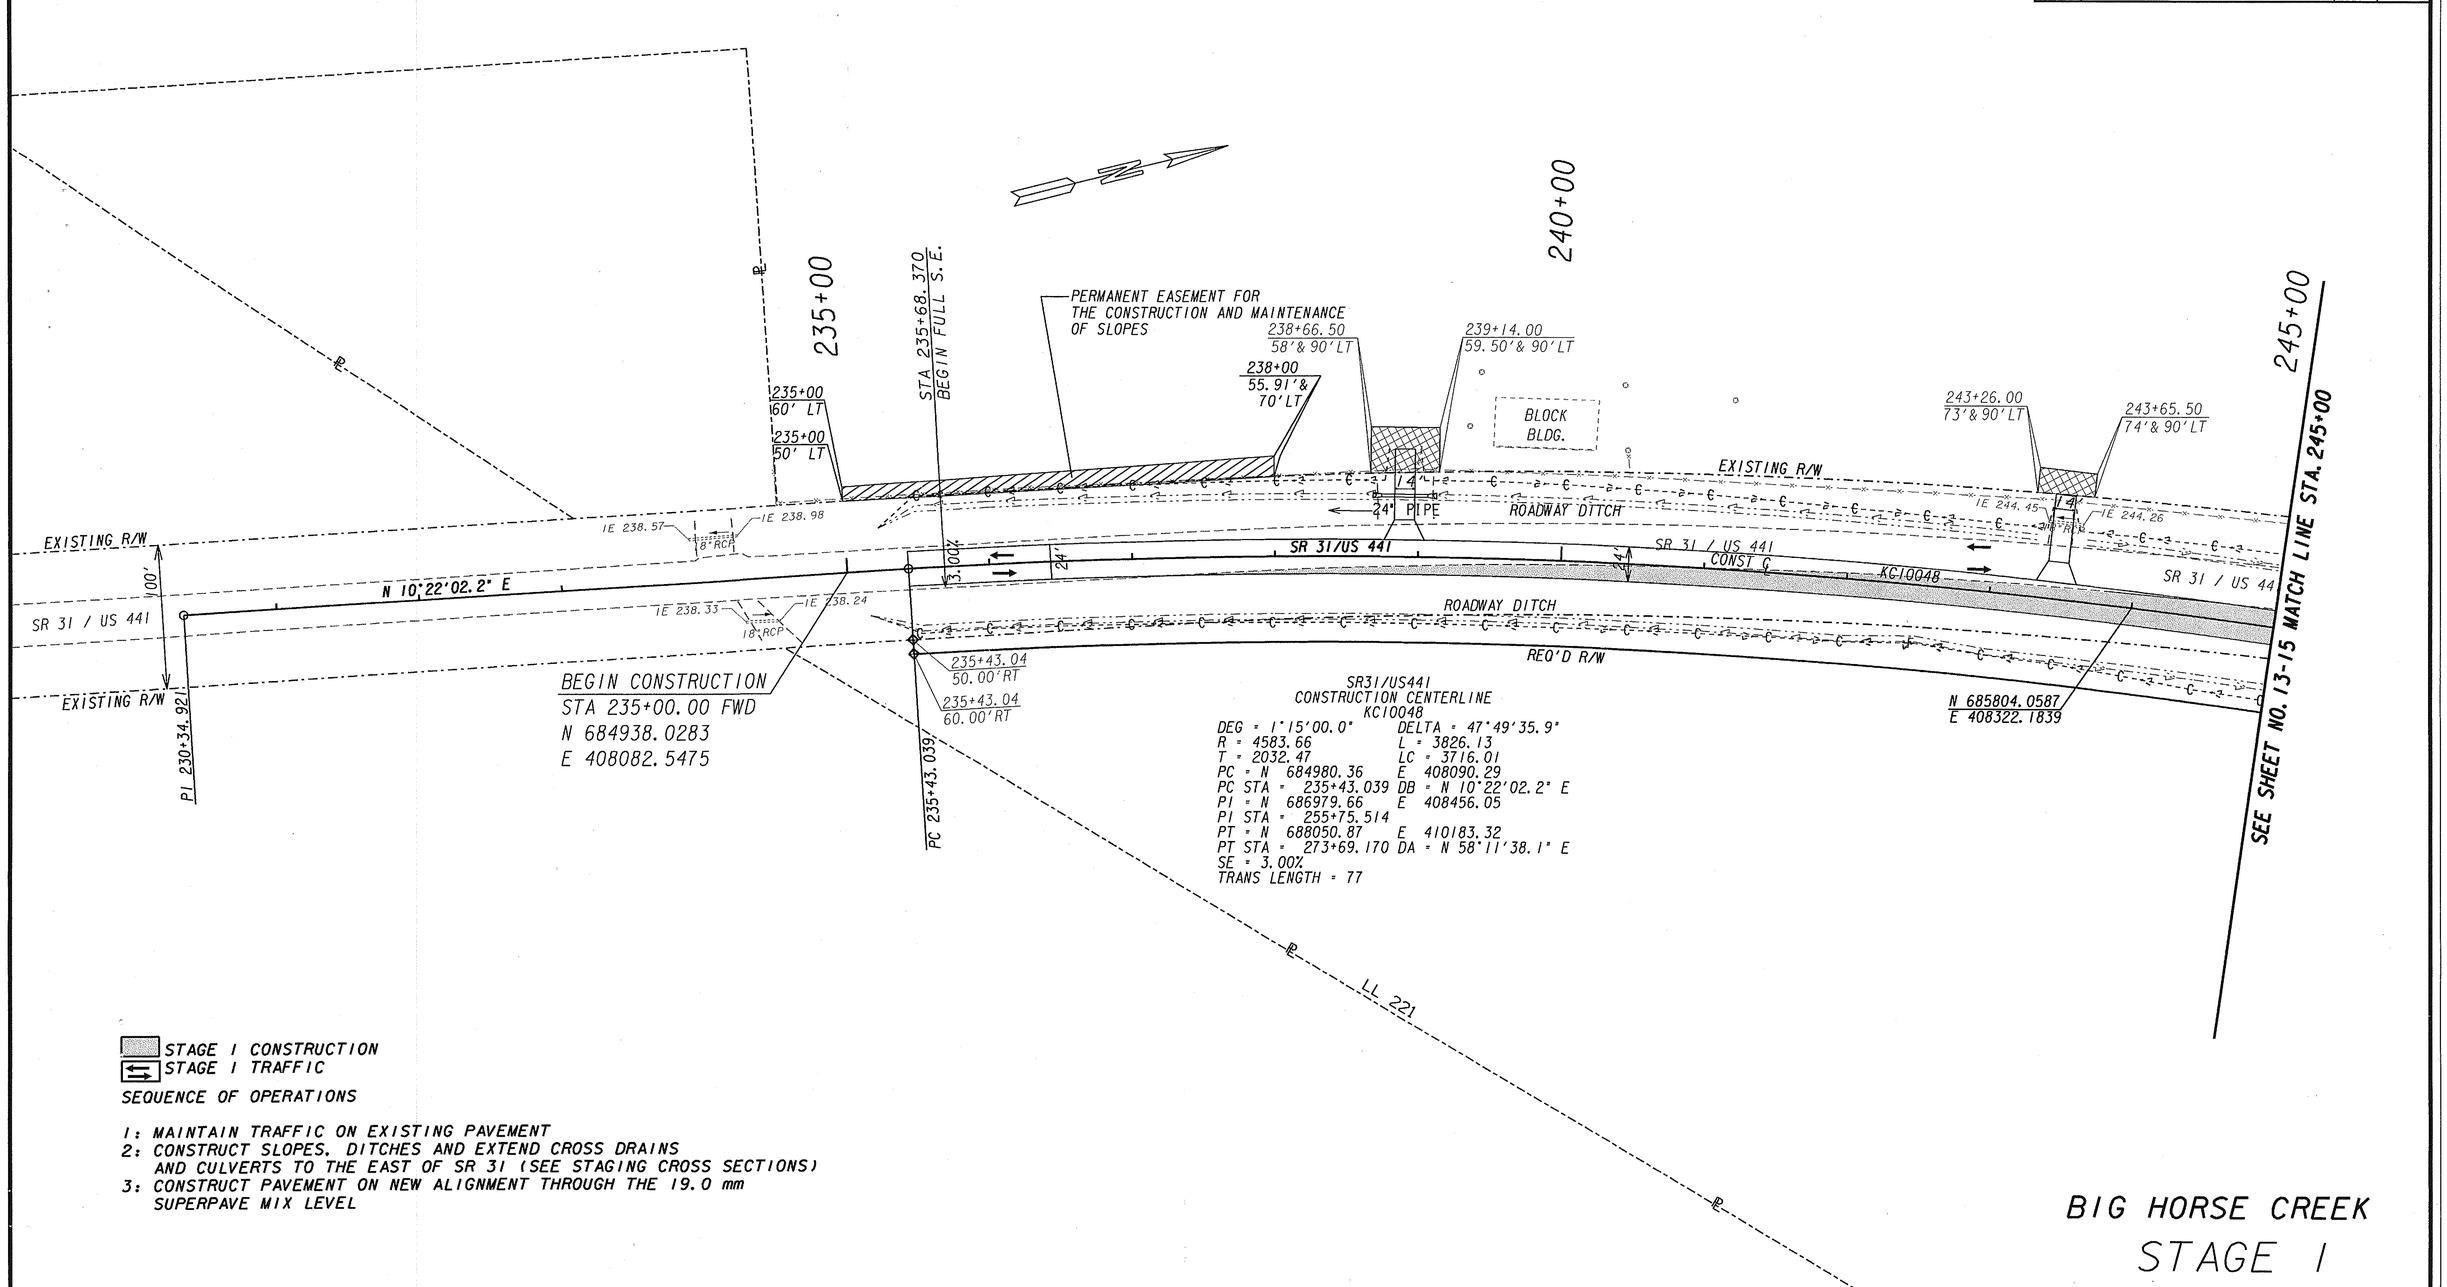


STAGE 1 CONSTRUCTION
STAGE 1 TRAFFIC

SEQUENCE OF OPERATIONS

1: MAINTAIN TRAFFIC ON EXISTING PAVEMENT
2: CONSTRUCT SLOPES, DITCHES AND EXTEND CROSS DRAINS AND CULVERTS TO THE EAST OF SR 31 (SEE STAGING CROSS SECTIONS)
3: CONSTRUCT PAVEMENT ON NEW ALIGNMENT THROUGH THE 19.0 mm SUPERPAVE MIX LEVEL

# BIG HORSE CREEK
# STAGE 1

| | |
|---|---|
| PROPERTY AND EXISTING R/W LINE | BEGIN LIMIT OF ACCESS.....BLA |
| REQUIRED R/W LINE | END LIMIT OF ACCESS.....ELA |
| CONSTRUCTION LIMITS | LIMIT OF ACCESS |
| EASEMENT FOR CONSTR & MAINTENANCE OF SLOPES | R/W AND LIMIT OF ACCESS |
| EASEMENT FOR CONSTR OF SLOPES | EXISTING BUILDING |
| EASEMENT FOR CONSTR OF DRIVES | |

SCALE IN FEET
0 50 100 200

PB 100 YEARS
3340 PEACHTREE RD. NE
SUITE 2400, TOWER PLACE 100
ATLANTA, GA 30326-1001

| DATE | REVISIONS | DATE | REVISIONS |
|---|---|---|---|
| | | | |

LAND LOT NUMBERS:
147, 148, 180, 188, 189, 220, 221, 228
229, 230, 259, 270
LAND DISTRICT: 8
CONGRESSIONAL DISTRICT: 8

GMD: 1902

GEORGIA
DEPARTMENT OF TRANSPORTATION
STAGING PLAN
PROJECT BRN-023-2(7)
COUNTY TELFAIR
DATE SHI9-14

C:\TMP\000\15867.101
C:\TMP\000\15867.101\PDOT\PDOT_Sheet.prf
G:\15867_pbs\wrk\sdgs\fl\1521570st05.dgn
Mon Nov 3 15:14:36 2003

CPDOT