STATE	PROJECT NUMBER	SHEET NO.	TOTAL SHEETS
GA.	BRN-023-2(7)	62	299

STAGE 1 CONSTRUCTION
STAGE 1 TRAFFIC

SEQUENCE OF OPERATIONS

1: MAINTAIN TRAFFIC ON EXISTING PAVEMENT
2: CONSTRUCT SLOPES, DITCHES AND EXTEND CROSS DRAINS AND CULVERTS TO THE EAST OF SR 31 (SEE STAGING CROSS SECTIONS)
3: CONSTRUCT PAVEMENT ON NEW ALIGNMENT THROUGH THE 19.0 mm SUPERPAVE MIX LEVEL

SR31/US441
CONSTRUCTION CENTERLINE
KC10049

DEG = 5°00'00.0" DELTA = 51°52'21.8"
R = 1145.92 L = 1037.45
T = 557.33 LC = 1002.38
PC = N 689862.07 E 413103.81
PC STA = 308+05.693 DB = N 58°11'38.1" E
PI = N 690155.81 E 413577.44
PI STA = 313+63.019
PT = N 690709.74 E 413638.81
PT STA = 318+43.148 DA = N 6°19'16.3" E
SE = 7.80%
TRANS LENGTH = 200

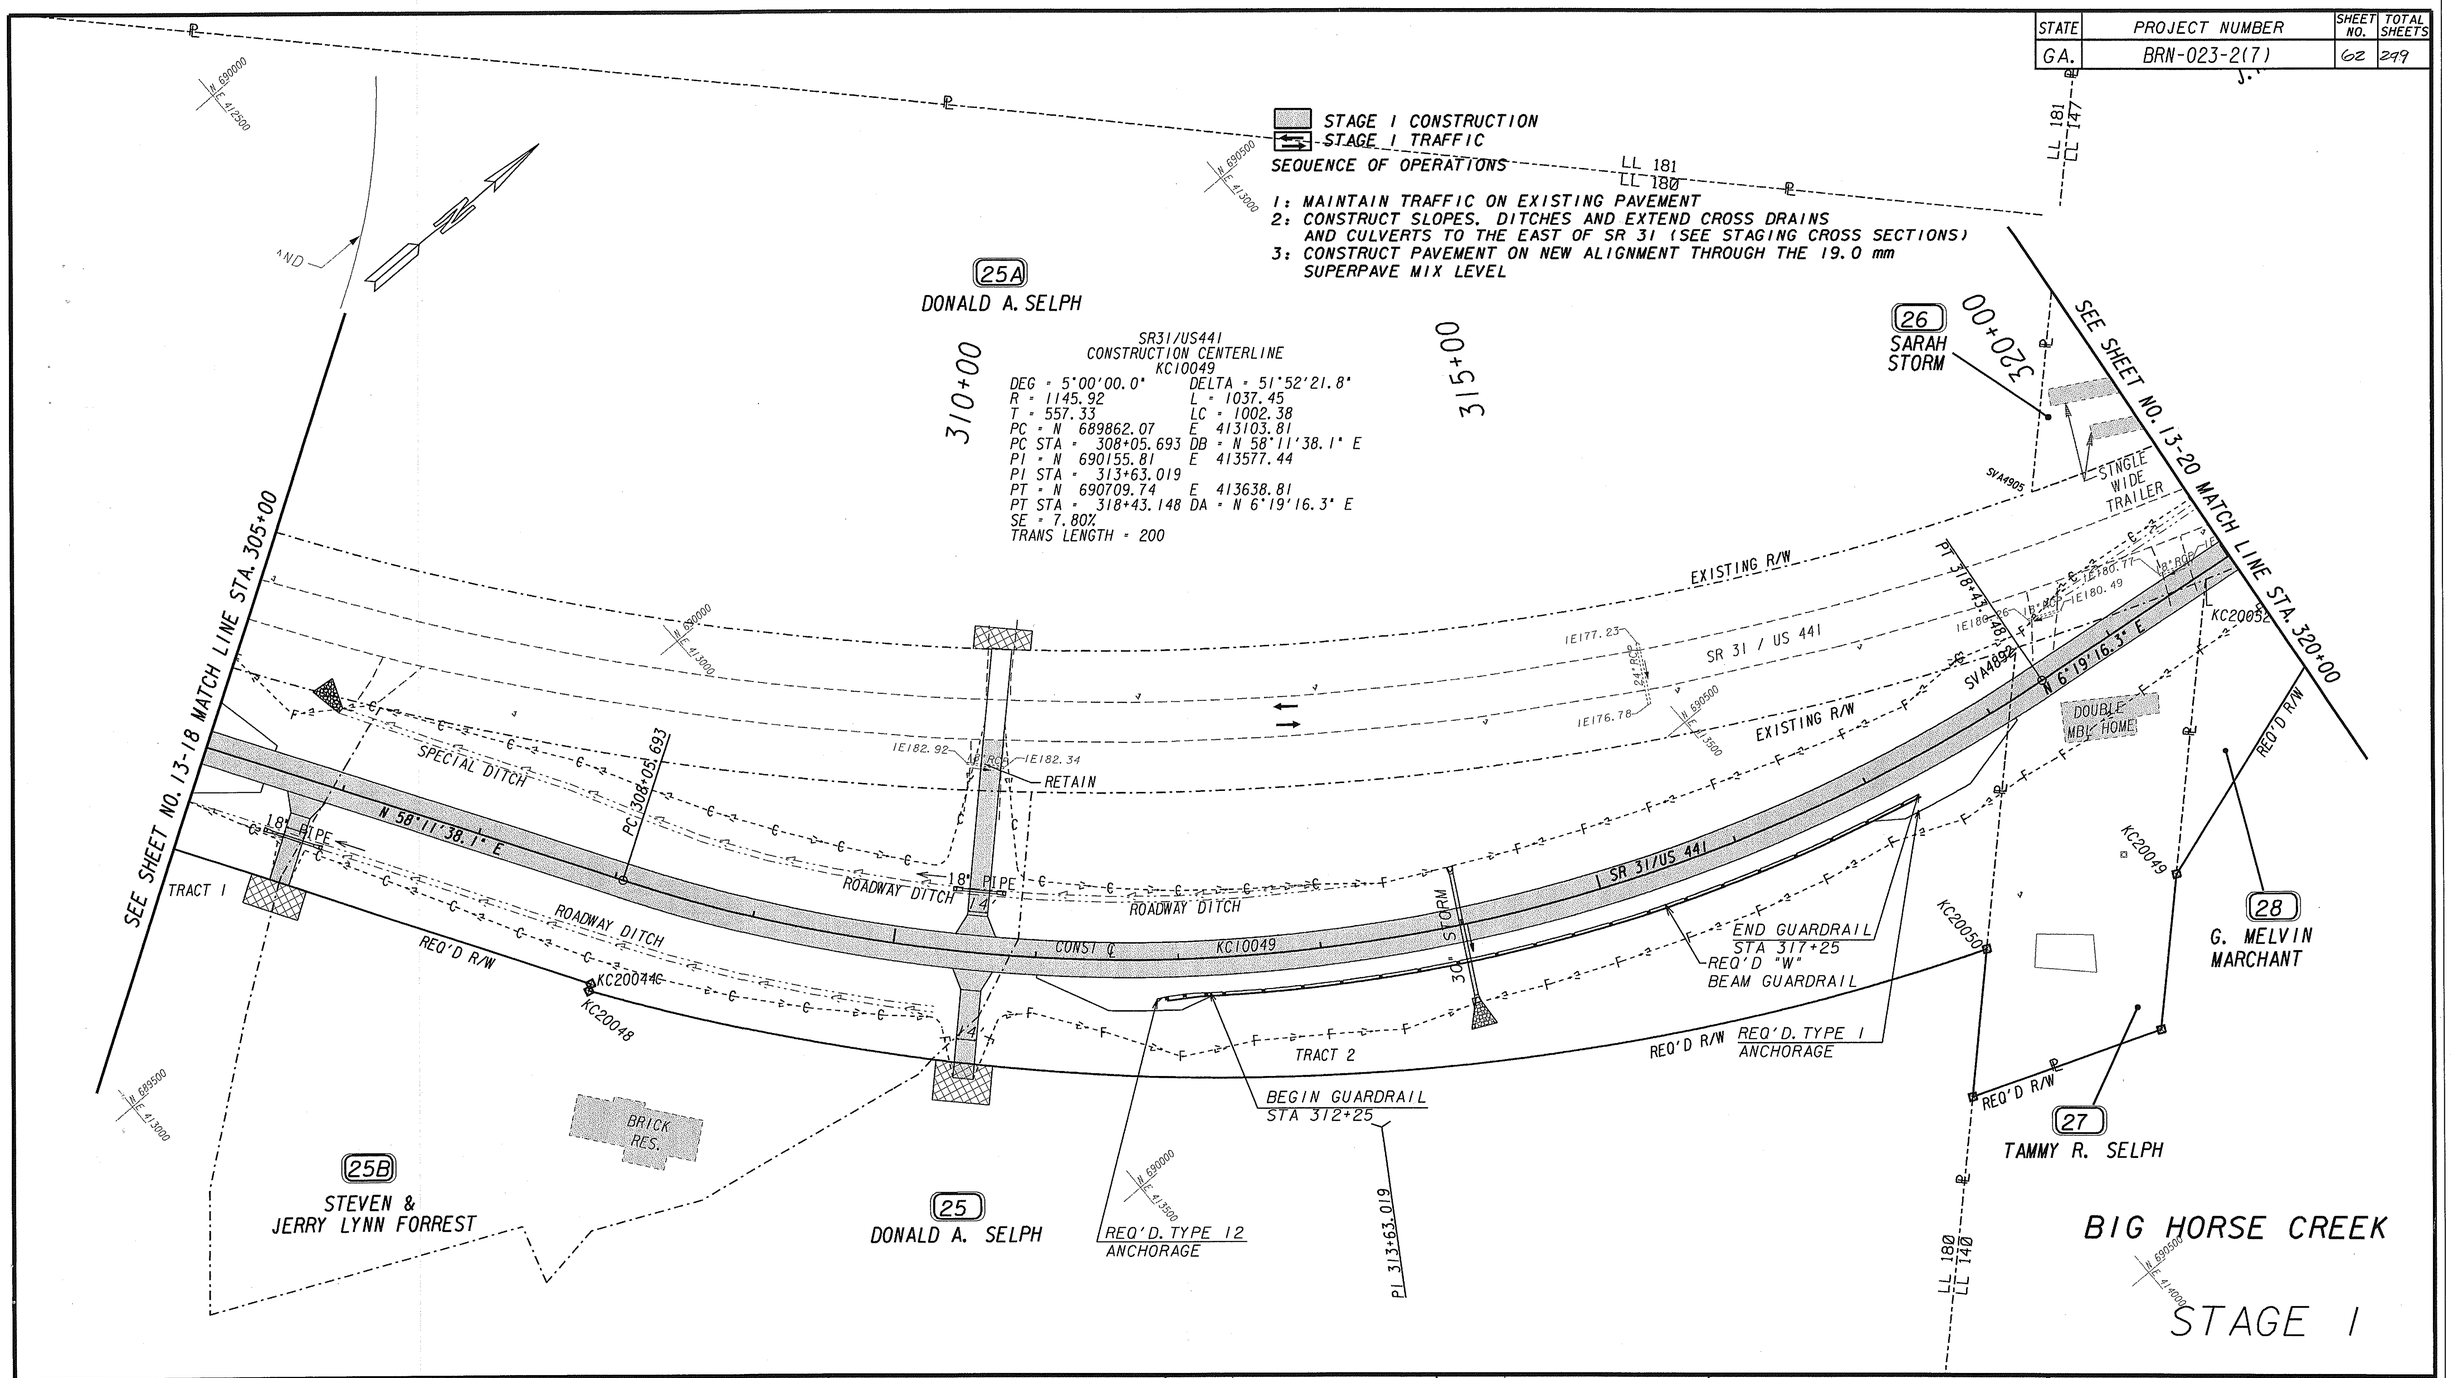

PROPERTY AND EXISTING R/W LINE	
REQUIRED R/W LINE	
CONSTRUCTION LIMITS	
EASEMENT FOR CONSTR & MAINTENANCE OF SLOPES	
EASEMENT FOR CONSTR OF SLOPES	
EASEMENT FOR CONSTR OF DRIVES	
BEGIN LIMIT OF ACCESS	BLA
END LIMIT OF ACCESS	ELA
LIMIT OF ACCESS	
R/W AND LIMIT OF ACCESS	
EXISTING BUILDING	

SCALE IN FEET
0 50 100 200

PB 100 YEARS
3340 PEACHTREE RD. NE
SUITE 2400. TOWER PLACE 100
ATLANTA, GA 30326-1001

DATE	REVISIONS	DATE	REVISIONS

LAND LOT NUMBERS:
147, 148, 180, 188, 189, 220, 221, 228
229, 230, 259, 270
LAND DISTRICT: 8
CONGRESSIONAL DISTRICT: 8

GMD: 1902

GEORGIA
DEPARTMENT OF TRANSPORTATION
STAGING PLAN
PROJECT BRN-023-2(7)
COUNTY TELFAIR
DATE SH19-19

C:\TMP\000\15867.tbl
C:\TMP\000\32157001\0.prf
C:\TMP\000\32157001\0.dgn
Mon Nov 3 15:14:03 2003

CPDOT