STATE	PROJECT NUMBER	SHEET NO.	TOTAL SHEETS
GA.	BRN-023-2(7)	153	299

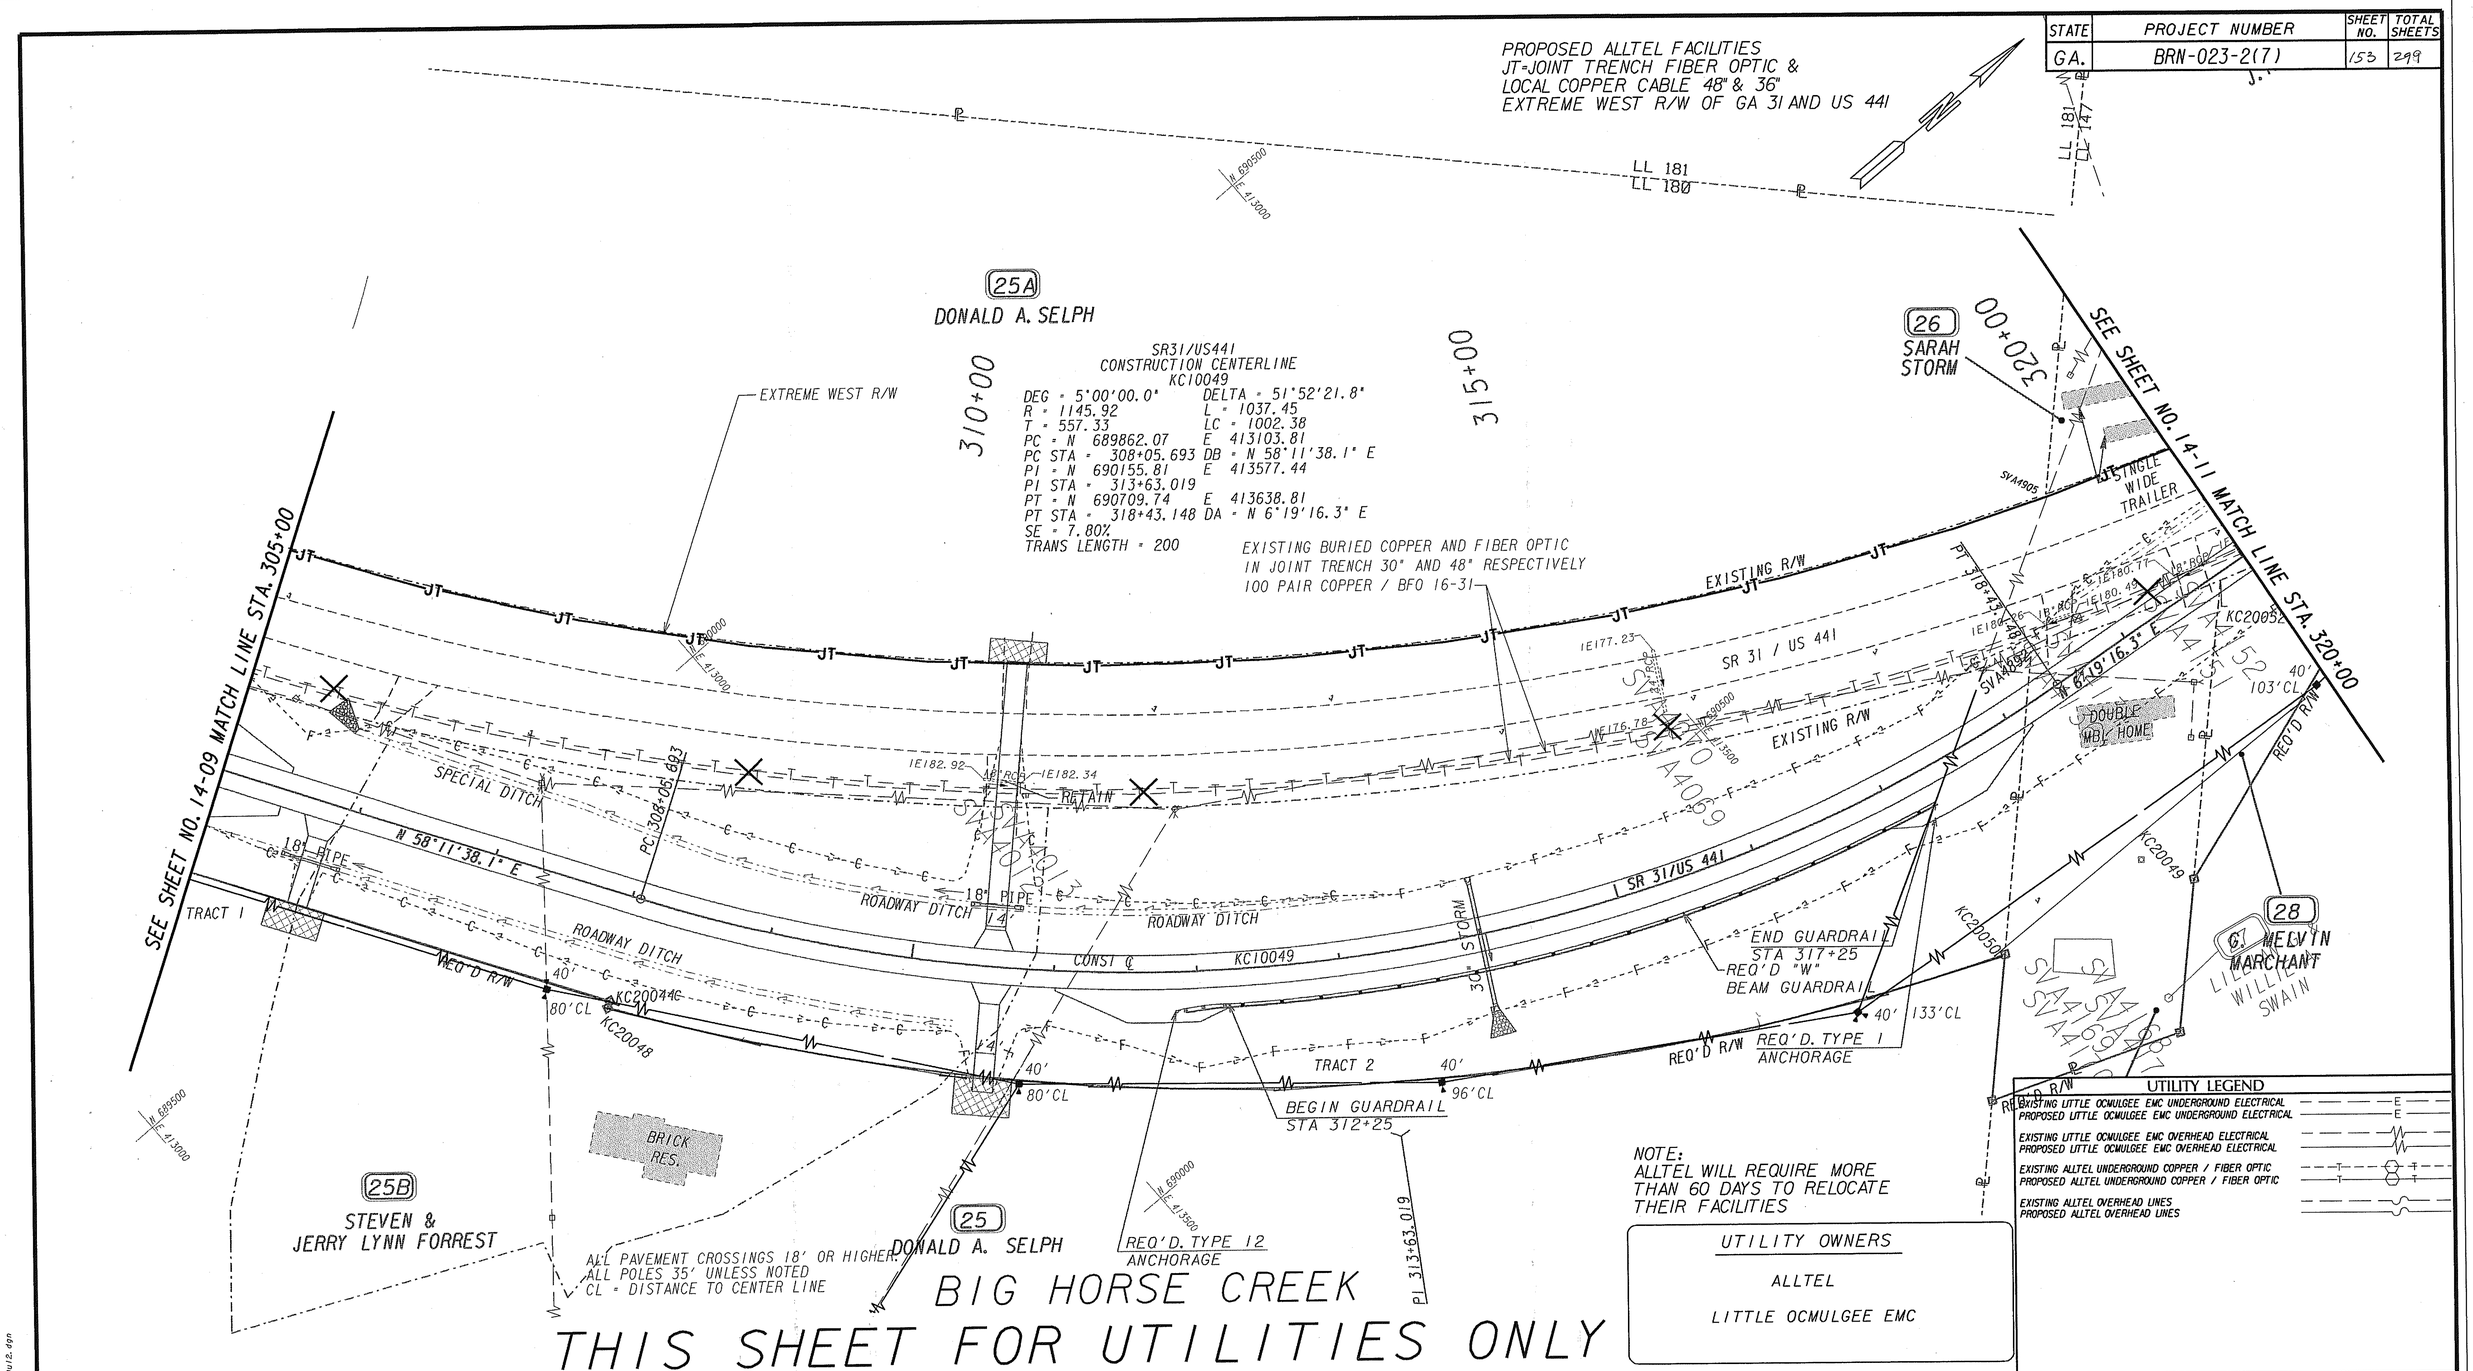

NOTE:
ALLTEL WILL REQUIRE MORE THAN 60 DAYS TO RELOCATE THEIR FACILITIES

UTILITY OWNERS

ALLTEL

LITTLE OCMULGEE EMC

UTILITY LEGEND

- EXISTING LITTLE OCMULGEE EMC UNDERGROUND ELECTRICAL
- PROPOSED LITTLE OCMULGEE EMC UNDERGROUND ELECTRICAL
- EXISTING LITTLE OCMULGEE EMC OVERHEAD ELECTRICAL
- PROPOSED LITTLE OCMULGEE EMC OVERHEAD ELECTRICAL
- EXISTING ALLTEL UNDERGROUND COPPER / FIBER OPTIC
- PROPOSED ALLTEL UNDERGROUND COPPER / FIBER OPTIC
- EXISTING ALLTEL OVERHEAD LINES
- PROPOSED ALLTEL OVERHEAD LINES

UTILITY OWNERS

ALLTEL
TOM KILLDAY
620 E.HOWARD ST.
P.O.BOX #707
GLENVILLE,GA 30427
(912) 654-1500

LITTLE OCMULGEE EMC
KEVIN CHEEK
P.O. BOX 150
163 WEST RAILROAD AVE.
ALAMO,GA.30411
1-800-342-1290
912-568-7171

THE CONTRACTOR SHALL ADHERE TO THE CALL BEFORE YOU DIG LAW BY CALLING THE GEORGIA UTILITIES PROTECTION CENTER @ 1-800-282-7411

SCALE IN FEET
0 50 100 200

PB
3340 PEACHTREE RD. NE
SUITE 2400, TOWER PLACE 100
ATLANTA, GA 30326-1001

DATE	REVISIONS	DATE	REVISIONS

LAND LOT NUMBERS:
147, 148, 180, 188, 189, 220, 221, 228
229, 230, 259, 270
LAND DISTRICT: 8
CONGRESSIONAL DISTRICT: 8

GMD: 1902

GEORGIA
DEPARTMENT OF TRANSPORTATION
UTILITY PLAN
PROJECT BRN-023-2(7)
COUNTY TELFAIR
DATE SH 24-10

C:\TMP\00D\15867.tbl
C:\TMP\00D\15215T012.prf
g:\15867_dgk\wolfk\dgk\tv\15215T012.dgn
Wed Mar 3 14:47:47 2010

CPDOT