STATE	PROJECT NUMBER	SHEET NO.	TOTAL SHEETS
GA.	BRN-023-2(7)	157	299

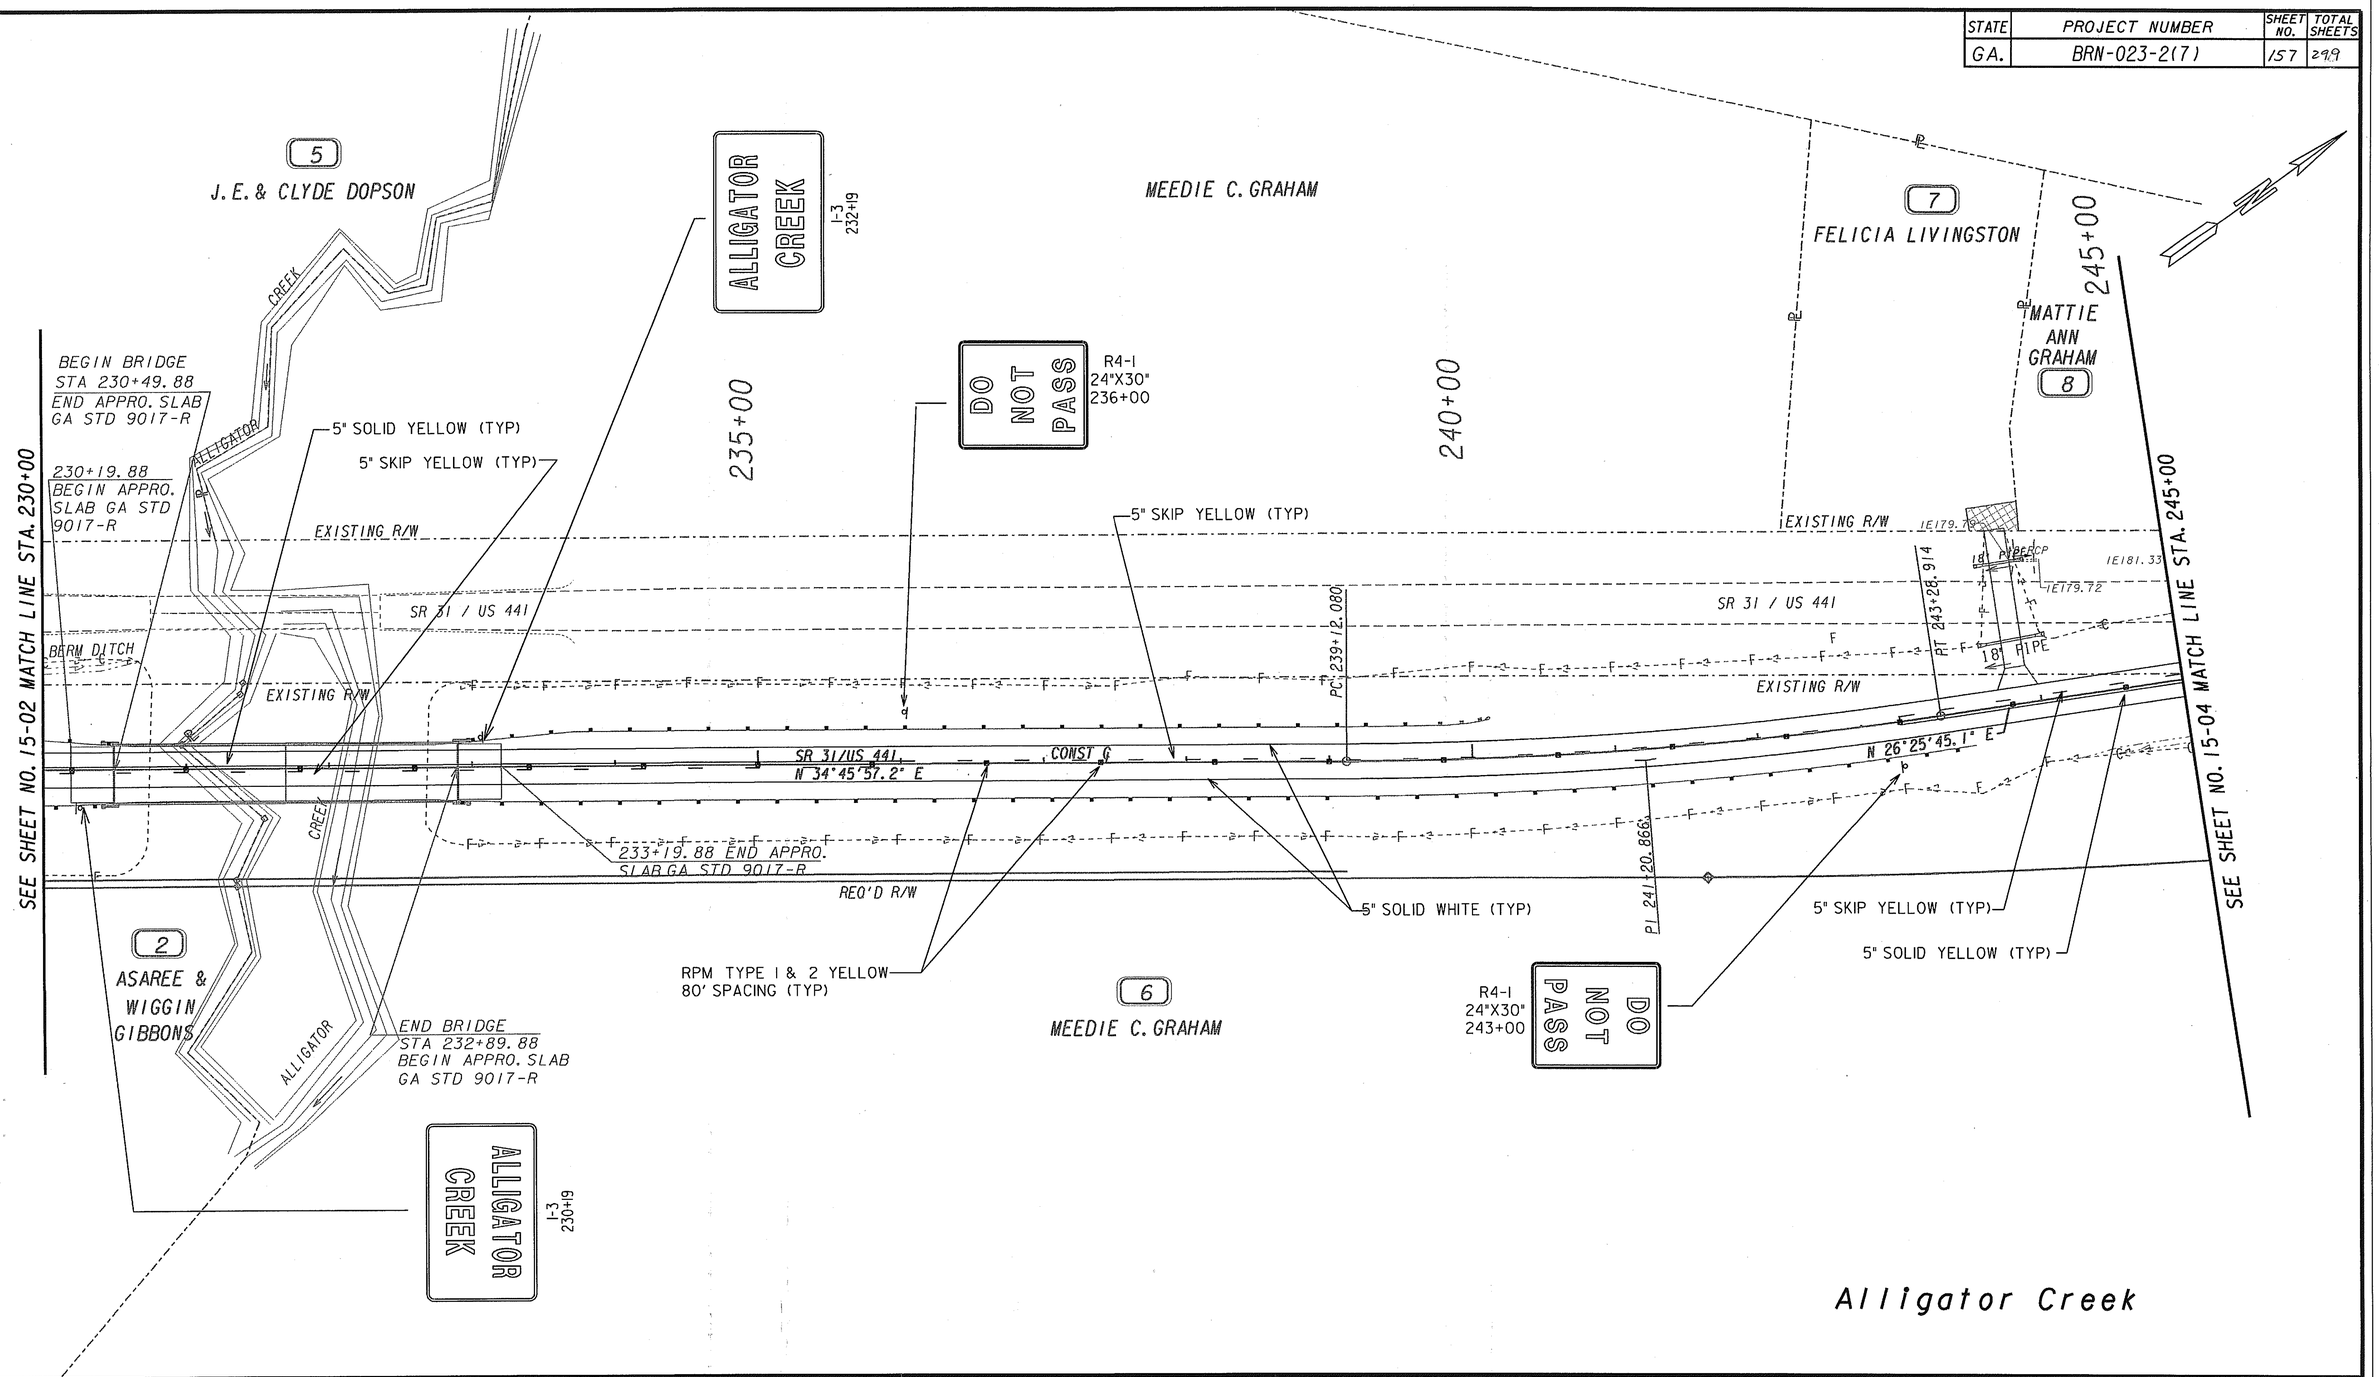

PROPERTY AND EXISTING R/W LINE	BEGIN LIMIT OF ACCESS.....BLA
REQUIRED R/W LINE	END LIMIT OF ACCESS.....ELA
CONSTRUCTION LIMITS	LIMIT OF ACCESS
EASEMENT FOR CONSTR & MAINTENANCE OF SLOPES	R/W AND LIMIT OF ACCESS
EASEMENT FOR CONSTR OF SLOPES	
EASEMENT FOR CONSTR OF DRIVES	

SCALE IN FEET
0 50 100 200

PB 100 YEARS
3340 PEACHTREE RD. NE
SUITE 2400, TOWER PLACE 100
ATLANTA, GA 30326-1001

DATE	REVISIONS	DATE	REVISIONS

LAND LOT NUMBERS:
147, 148, 180, 188, 189, 220, 221, 228
229, 230, 259, 270
LAND DISTRICT: 8
CONGRESSIONAL DISTRICT: 8

GMD: 1902

GEORGIA
DEPARTMENT OF TRANSPORTATION
SIGNING AND MARKING PLAN
PROJECT BRN-023-2(7)
COUNTY TELFAIR
DATE SH 26-03

C:\MWM000\1-15987-9\15987-9\WM16\cadd\sr1r11\521570sm03.dgn
C:\MWM000\1521570sm03.prf
mon mar 3 14:15:19 2003

CPDOT