STATE	PROJECT NUMBER	SHEET NO.	TOTAL SHEETS
GA.	BRN-023-2(7)	158	219

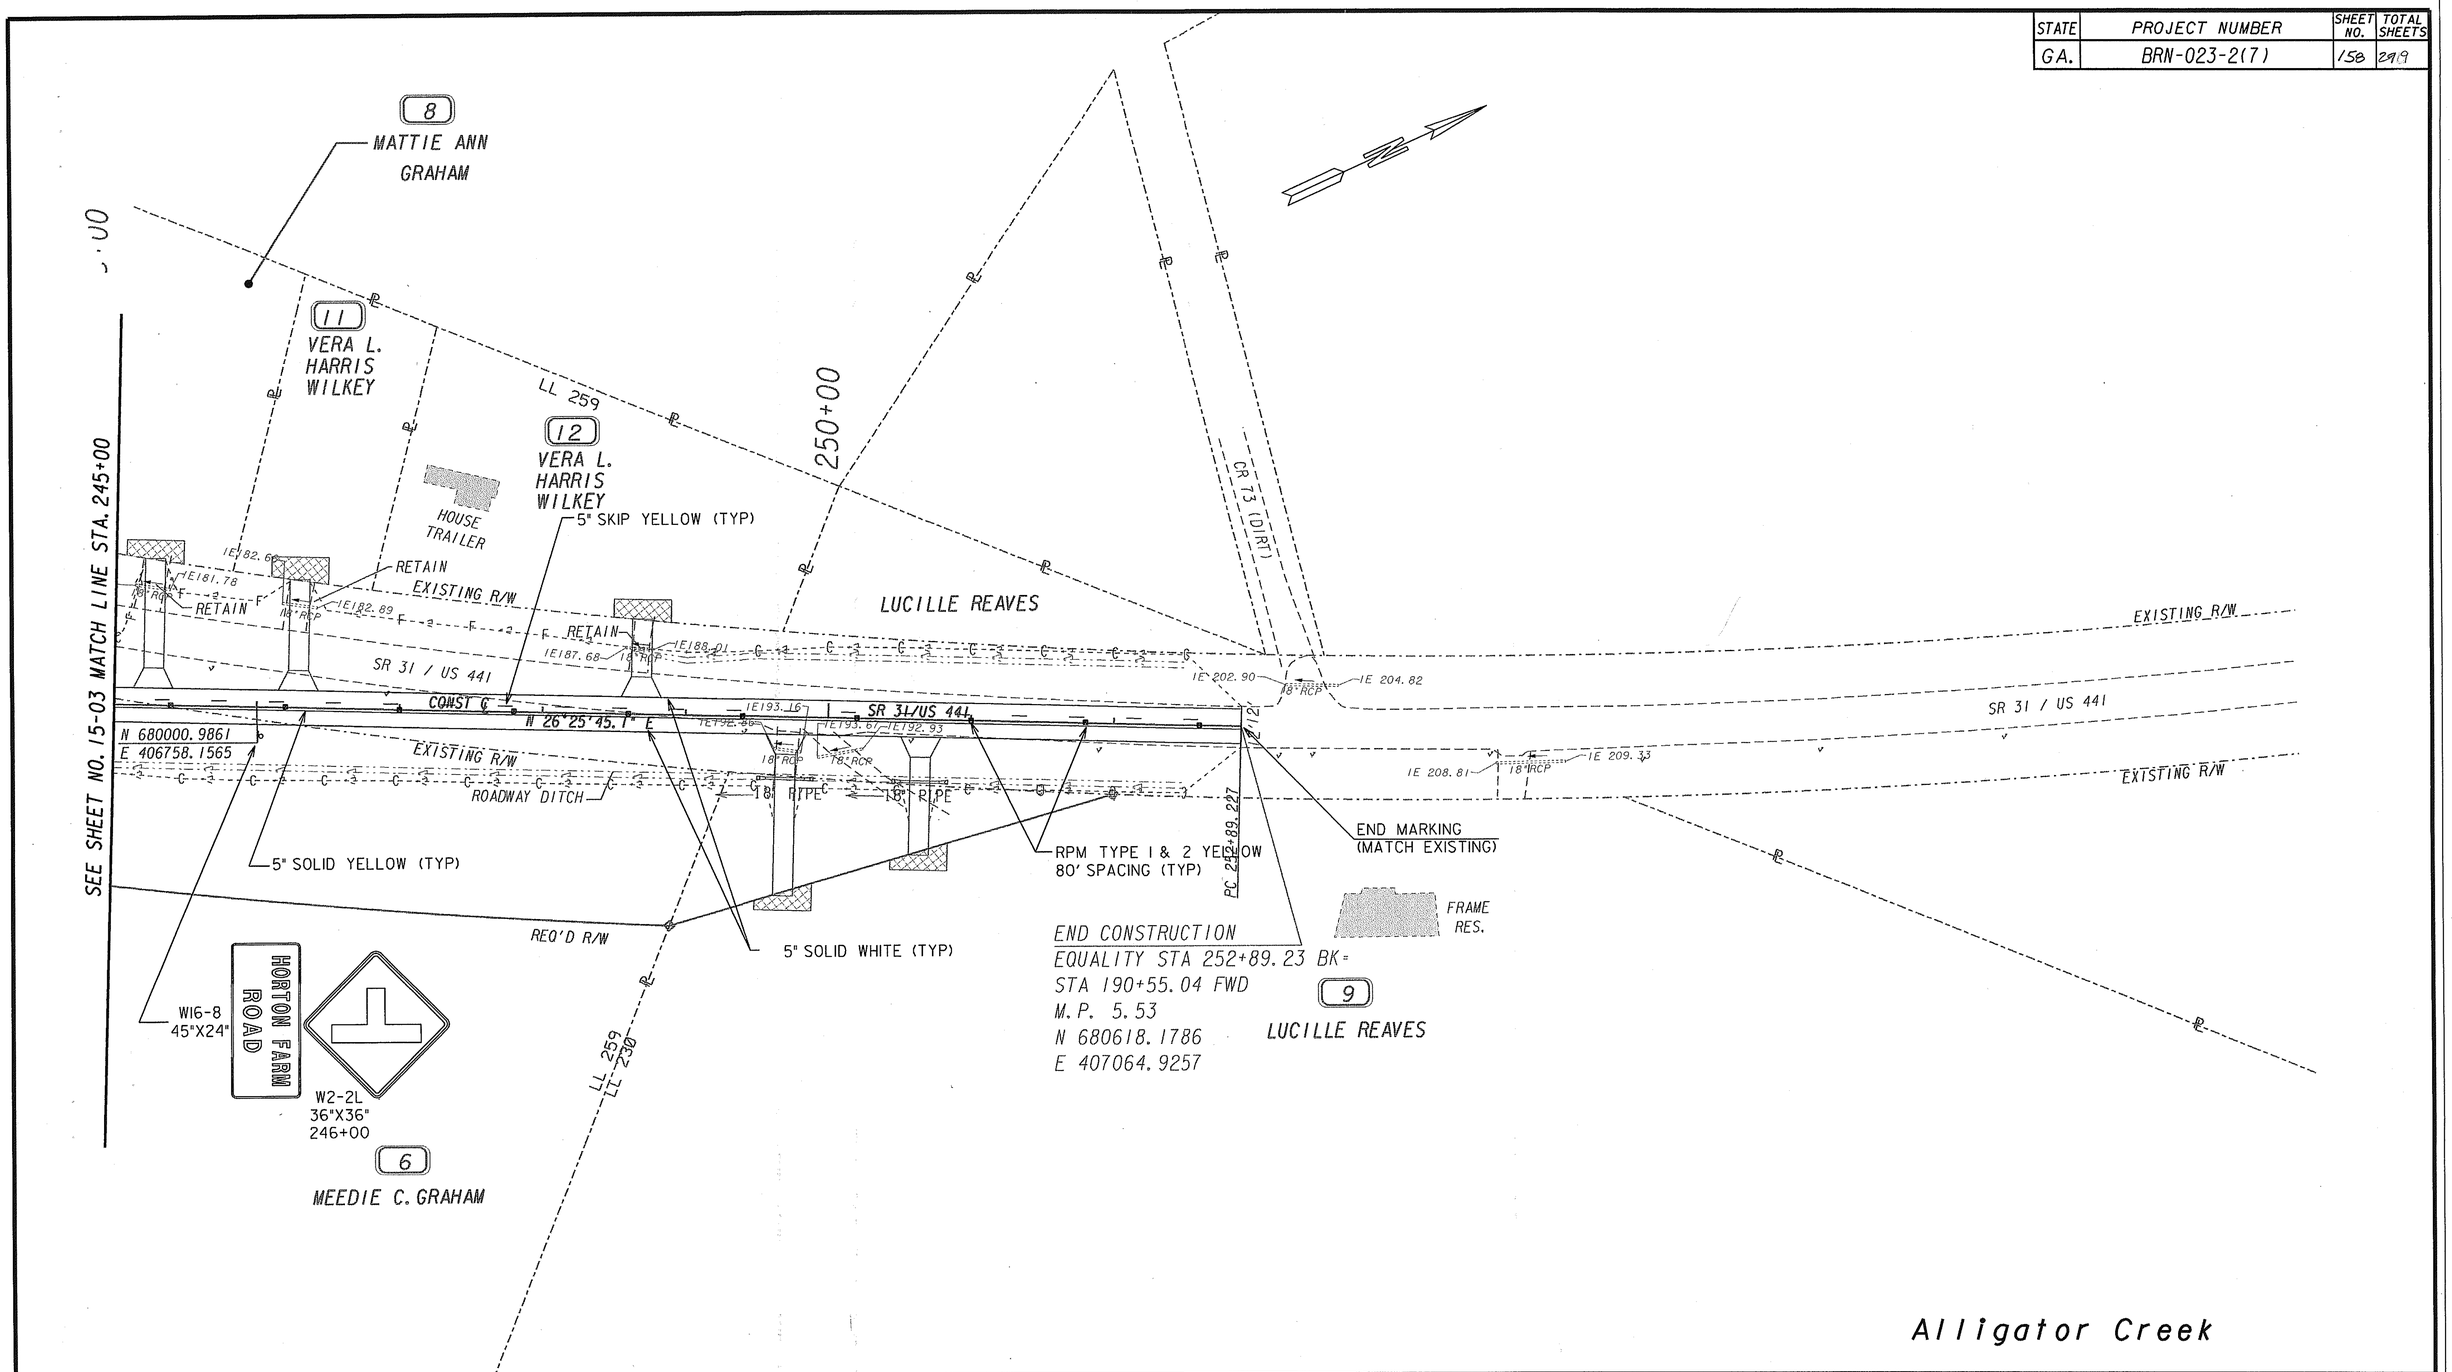

PROPERTY AND EXISTING R/W LINE	BEGIN LIMIT OF ACCESS.....BLA	SCALE IN FEET	
REQUIRED R/W LINE	END LIMIT OF ACCESS.....ELA	0 50 100 200	
CONSTRUCTION LIMITS	LIMIT OF ACCESS	PB 100 YEARS	3340 PEACHTREE RD. NE SUITE 2400. TOWER PLACE 100 ATLANTA. GA 30326-1001
EASEMENT FOR CONSTR & MAINTENANCE OF SLOPES	R/W AND LIMIT OF ACCESS		
EASEMENT FOR CONSTR OF SLOPES			
EASEMENT FOR CONSTR OF DRIVES			

DATE	REVISIONS	DATE	REVISIONS

LAND LOT NUMBERS:
147, 148, 180, 188, 189, 220, 221, 228
229, 230, 259, 270
LAND DISTRICT: 8
CONGRESSIONAL DISTRICT: 8

GMD: 1902

GEORGIA
DEPARTMENT OF TRANSPORTATION
SIGNING AND MARKING PLAN
PROJECT BRN-023-2(7)
COUNTY TELFAIR
DATE SH 26-04

C:\TMP\001/\1587.tbl
C:\TMP\001/\1587.cmd
01\1587.pkwa16\cadd\sht\1\1521570sm04.dgn
Mon Nov 3 14:57:12 2003

CPDOT