STATE	SHEET NO.	TOTAL SHEETS
GA. BRN-023-2(7)	207	299

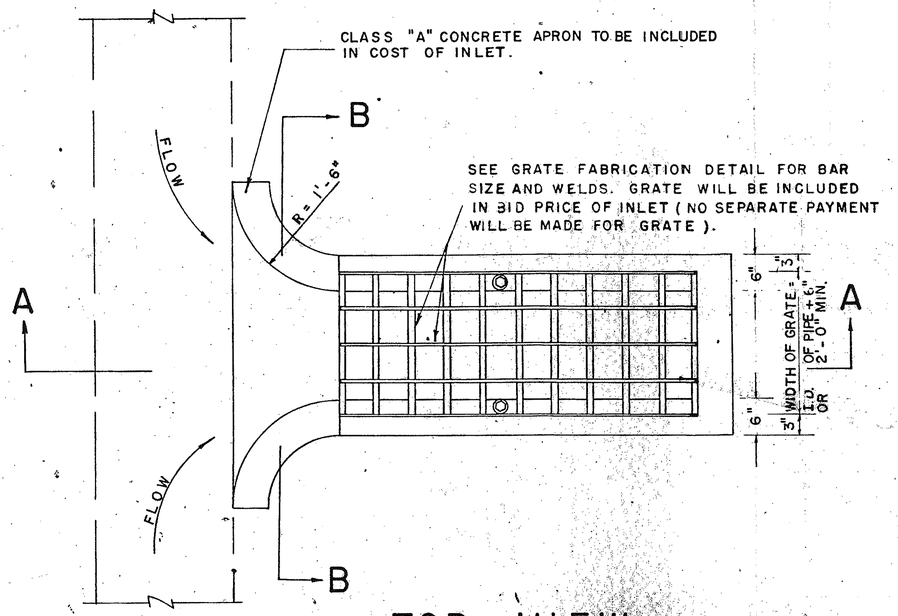

TOP VIEW

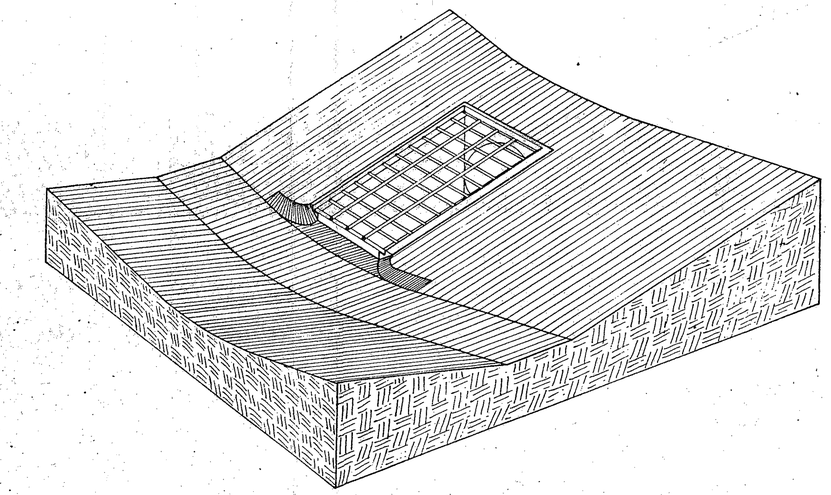

NO SCALE

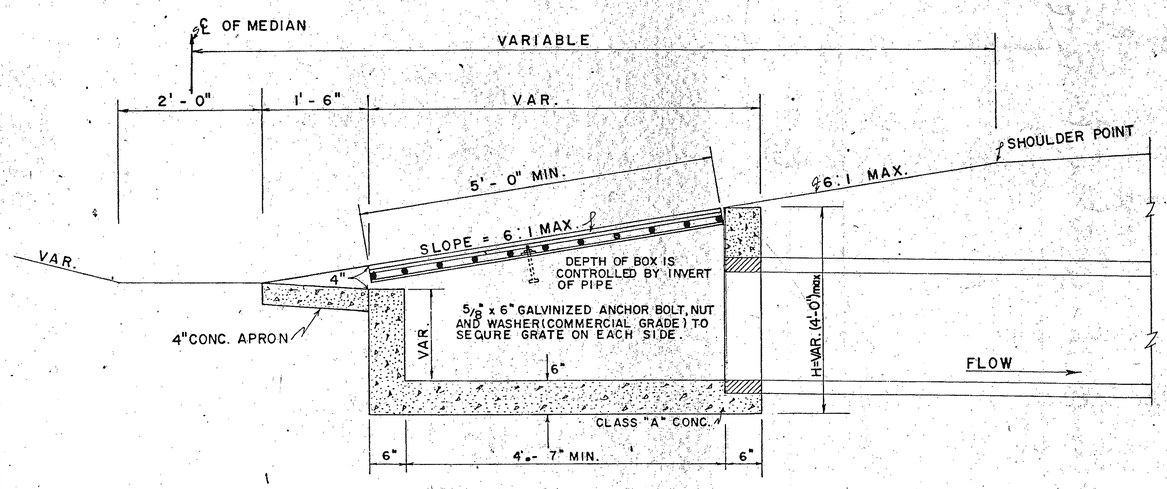

SECTION A-A

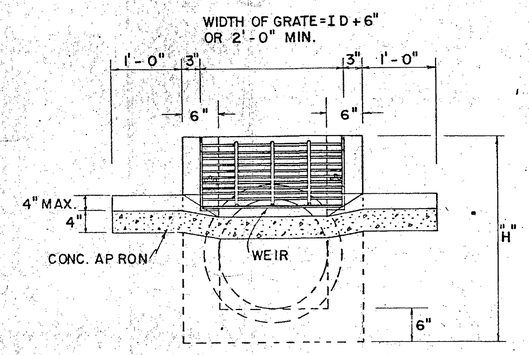

SECTION B-B

NOTE ADDED 2-12-74

STATE HIGHWAY DEPARTMENT OF GEORGIA
ENGINEERING DEPARTMENT

STANDARD
CONSTRUCTION DETAIL
MEDIAN DROP INLET SPECIAL DESIGN
(FOR USE IN LOW POINT IN MEDIAN WHERE OUTFALL IS NOT SUFFICIENT TO USE NORMAL DROP INLET)

SCALE: 1" = 1'-0" 3-1-71

DESIGNED	J L P	
DRAWN	J M W	SUBMITTED
TRACED	A V S	
CHECKED	H R	APPROVED

D-5

40-01