STATE	PROJECT NUMBER	SHEET NO.	TOTAL SHEETS
GA.	BRN-023-2(7)	282	299

VOID

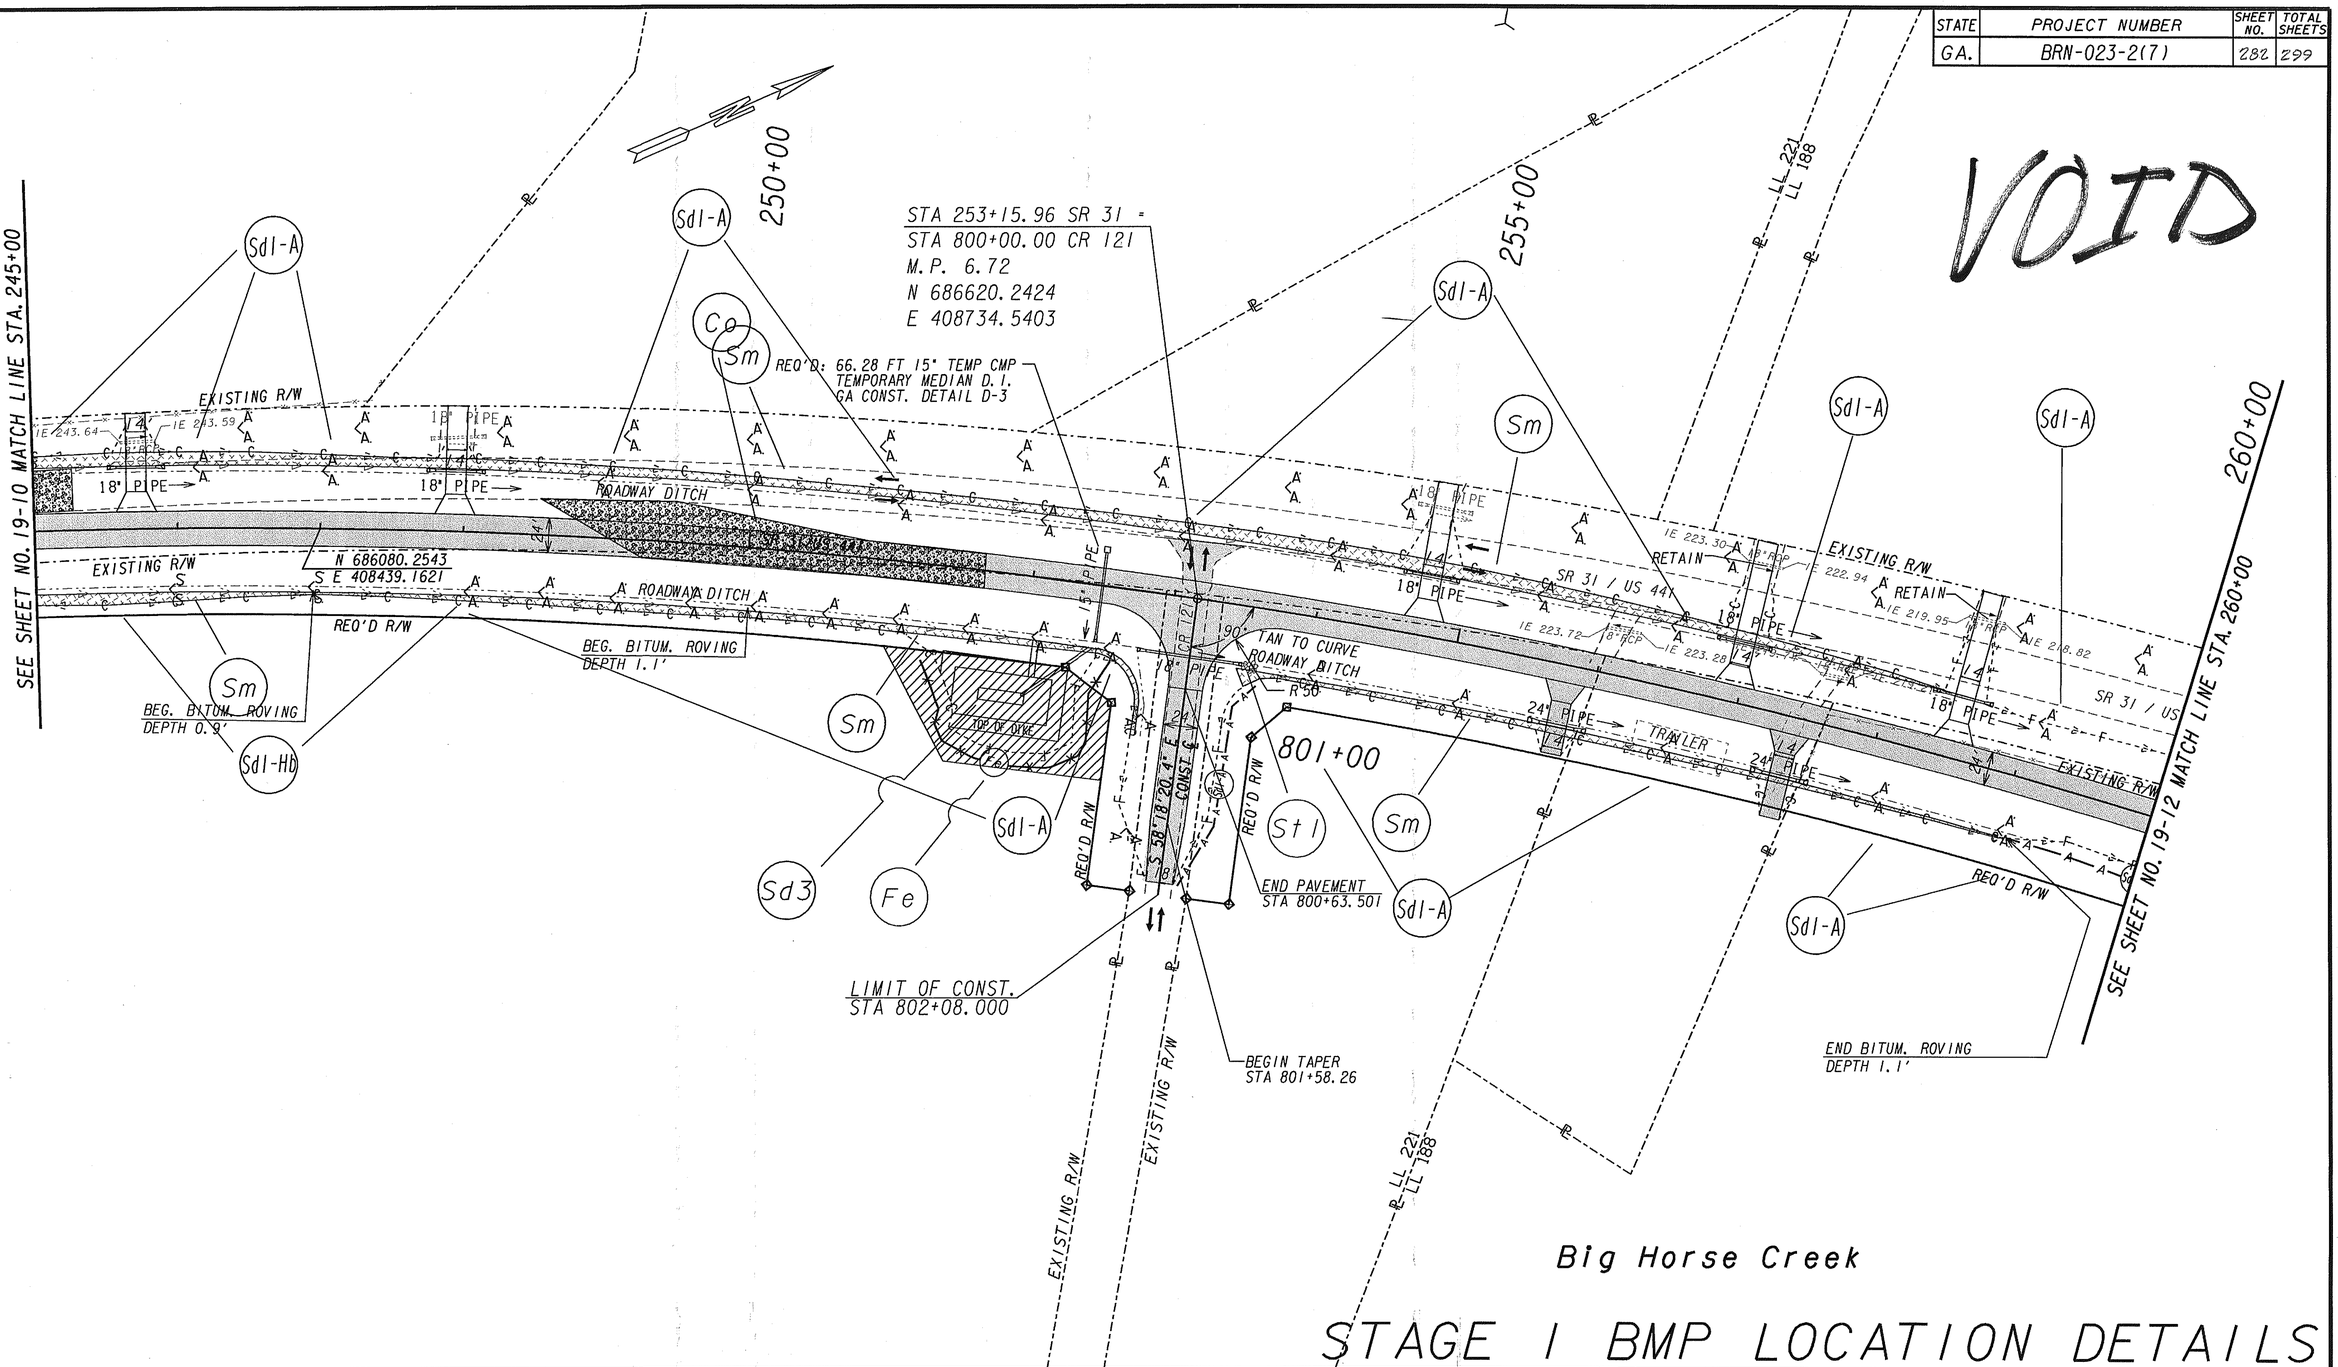

STAGE 1 BMP LOCATION DETAILS

PROPERTY AND EXISTING R/W LINE	
REQUIRED R/W LINE	
CONSTRUCTION LIMITS	
EASEMENT FOR CONSTR & MAINTENANCE OF SLOPES	
EASEMENT FOR CONSTR OF SLOPES	
EASEMENT FOR CONSTR OF DRIVES	

BEGIN LIMIT OF ACCESS	BLA
END LIMIT OF ACCESS	ELA
LIMIT OF ACCESS	
R/W AND LIMIT OF ACCESS	

SCALE IN FEET
0 50 100 200

PB 100 YEARS
3340 PEACHTREE RD. NE
SUITE 2400, TOWER PLACE 100
ATLANTA, GA 30326-1001

DATE	REVISIONS	DATE	REVISIONS

LAND LOT NUMBERS:
147, 148, 180, 188, 189, 220, 221, 228
229, 230, 259, 270
LAND DISTRICT: 8
CONGRESSIONAL DISTRICT: 8

GMD: 1902

GEORGIA
DEPARTMENT OF TRANSPORTATION
EROSION CONTROL PLAN
PROJECT BRN-023-2(7)
COUNTY TELFAIR
DATE SH 42-11

C:\TMP\000\\15857.in
C:\TMP\000\\15857.prf
g:\15857_g&o\016\sdd\civil\5215704a.dgn
Mon Nov 3 14:54:37 2003

CPDOT