STATE	PROJECT NUMBER	SHEET NO.	TOTAL SHEETS
GA	EDS00-0545-00(014)	1	627

DEPARTMENT OF TRANSPORTATION
STATE OF GEORGIA

WIDENING & RECONSTRUCTION OF U.S. 1/S.R. 4
4700' SOUTH OF SR 130 TO 7200' NORTH OF CR 249
TOOMBS COUNTY / EMANUEL COUNTY

FEDERAL AID PROJECT
EDS00-0545-00(014)

FEDERAL ROUTE #1
STATE ROUTE #4
P.I.NO. 522130

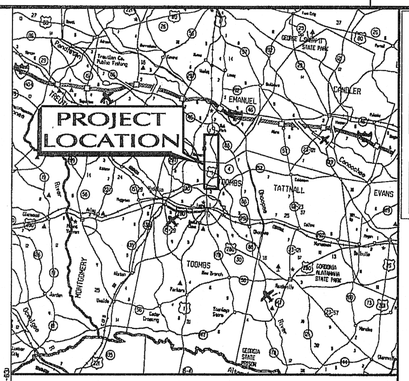

LOCATION SKETCH

DESIGN DATA	
TRAFFIC A.D.T.:	5,900 (2013)
TRAFFIC A.D.T.:	10,200 (2033)
TRAFFIC D.H.V.:	1005
DIRECTIONAL DIST.:	56% / 44%
% TRUCKS:	14%
24 HR. TRUCKS %:	19%
FUNCT. CLASS:	RURAL PRINCIPAL ARTERIAL
PROJECT DESIGNATION:	EXEMPT
SPEED DESIGN:	55 MPH

THIS PROJECT IS:
55% IN TOOMBS COUNTY NO. 279/45% IN EMANUEL COUNTY NO. 107
100% IN CONGRESSIONAL DISTRICT 3
LAND LOT NO N/A, LAND DISTRICT N/A
GMD 50, 1192, 1715, 1536
DESIGNED IN ENGLISH UNITS

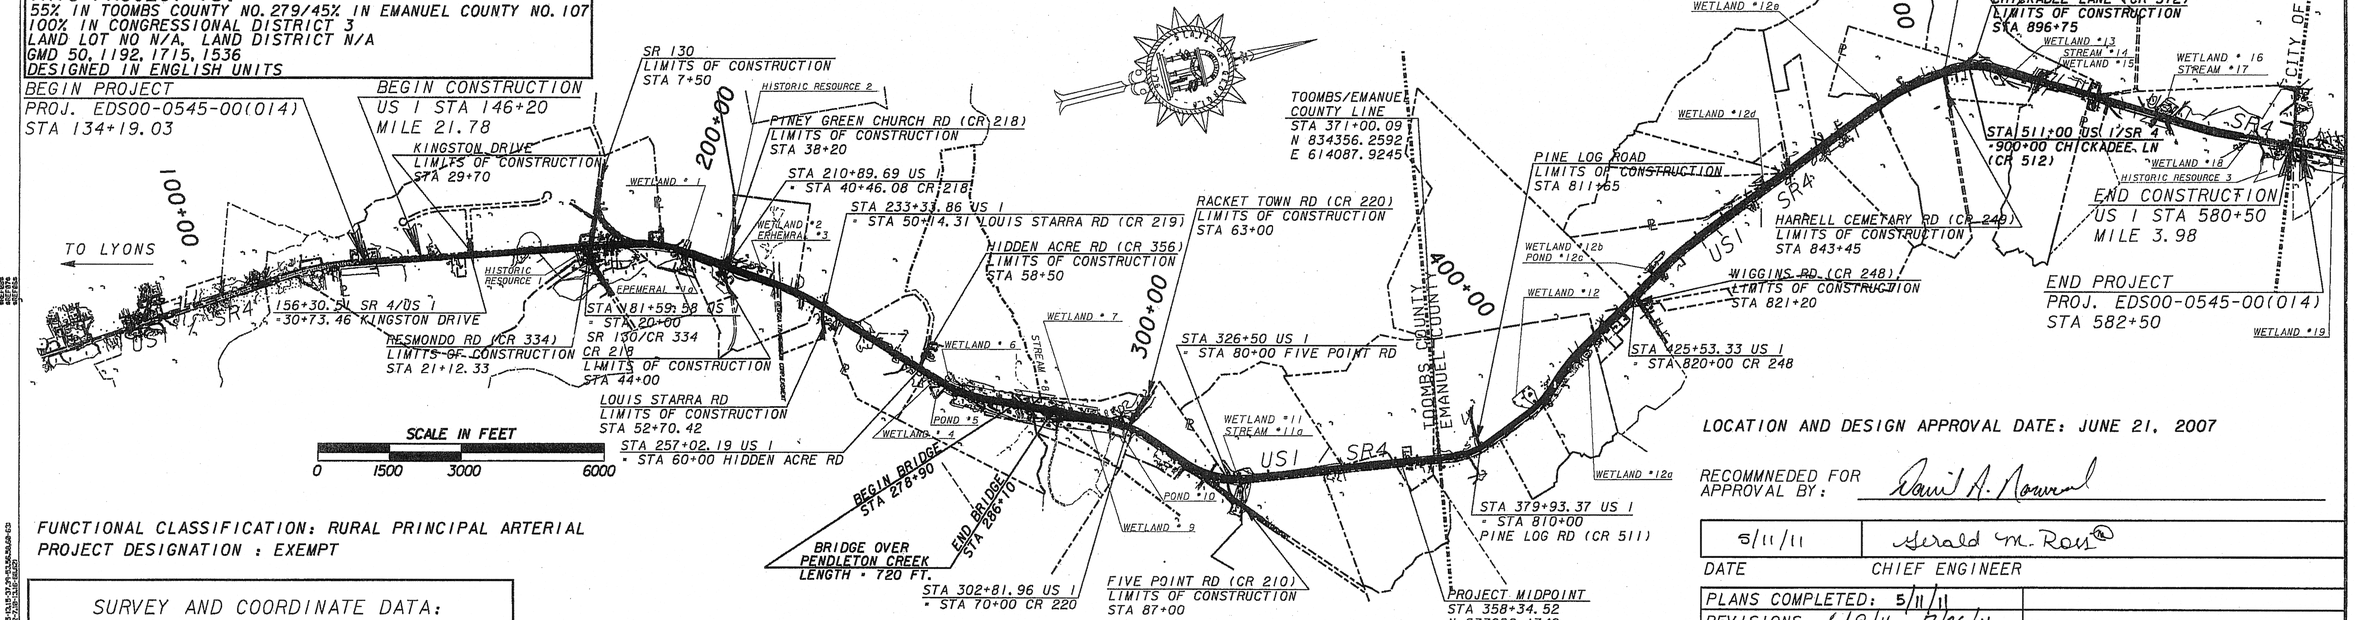

FUNCTIONAL CLASSIFICATION: RURAL PRINCIPAL ARTERIAL
PROJECT DESIGNATION : EXEMPT

SURVEY AND COORDINATE DATA:
HORIZONTAL DATUM - GA COORD. SYSTEM 1985 (NAD 1983)
VERTICAL DATUM - NAVD 1988
COORDINATE ZONE - GEORGIA EAST

THE DATA, TOGETHER WITH ALL OTHER INFORMATION SHOWN ON THESE PLANS OR IN ANYWAY INDICATED THEREBY, WHETHER BY DRAWINGS OR NOTES, OR IN ANY OTHER MANNER, ARE BASED UPON FIELD INVESTIGATIONS AND ARE BELIEVED TO BE INDICATIVE OF ACTUAL CONDITIONS. HOWEVER, THE SAME ARE SHOWN AS INFORMATION ONLY, ARE NOT GUARANTEED, AND DO NOT BIND THE DEPARTMENT OF TRANSPORTATION IN ANY WAY. THE ATTENTION OF BIDDER IS SPECIFICALLY DIRECTED TO SUBSECTIONS 102.04, 102.05, AND 104.03 OF THE SPECIFICATIONS.

LENGTH OF PROJECT			
	TOOMBS COUNTY COUNTY NO. 279 MILES	EMANUEL COUNTY COUNTY NO. 107 MILES	TOTAL LENGTH MILES
NET LENGTH OF ROADWAY	4.349	4.006	8.355
NET LENGTH OF BRIDGES	0.136	0.000	0.136
NET LENGTH OF PROJECT	4.485	4.006	8.491
NET LENGTH OF EXCEPTIONS	0.000	0.000	0.000
GROSS LENGTH OF PROJECT	4.485	4.006	8.491

PLANS PREPARED BY:

Architecture
Engineering
Construction
QK4
3169 Holcomb Bridge Road
Suite 455
Norcross, Georgia 30071
(404) 329-5900

NOTE:
ALL REFERENCES IN THIS DOCUMENT, WHICH INCLUDES ALL PAPERS, WRITINGS, DOCUMENTS, DRAWINGS, OR PHOTOGRAPHS USED, OR TO BE USED IN CONNECTION WITH THIS DOCUMENT, TO "STATE HIGHWAY DEPARTMENT OF GEORGIA", "STATE HIGHWAY DEPARTMENT", GEORGIA STATE HIGHWAY DEPARTMENT", "HIGHWAY DEPARTMENT", OR "DEPARTMENT" WHEN THE CONTEXT THEREOF MEANS THE STATE HIGHWAY DEPARTMENT OF GEORGIA, AND SHALL BE DEEMED TO MEAN THE DEPARTMENT OF TRANSPORTATION.

LOCATION AND DESIGN APPROVAL DATE: JUNE 21, 2007

RECOMMNEDED FOR APPROVAL BY: David A. Nowell

DATE	CHIEF ENGINEER
5/11/11	Gerald M. Ross

PLANS COMPLETED: 5/11/11	
REVISIONS: 6/8/11, 7/26/11	
9/6/11	

GEORGIA REGISTERED BENJAMIN C. PICKERING ENGINEER

C:\Drawings\522130\Cover.dgn 5/6/2011 8:38:34 AM