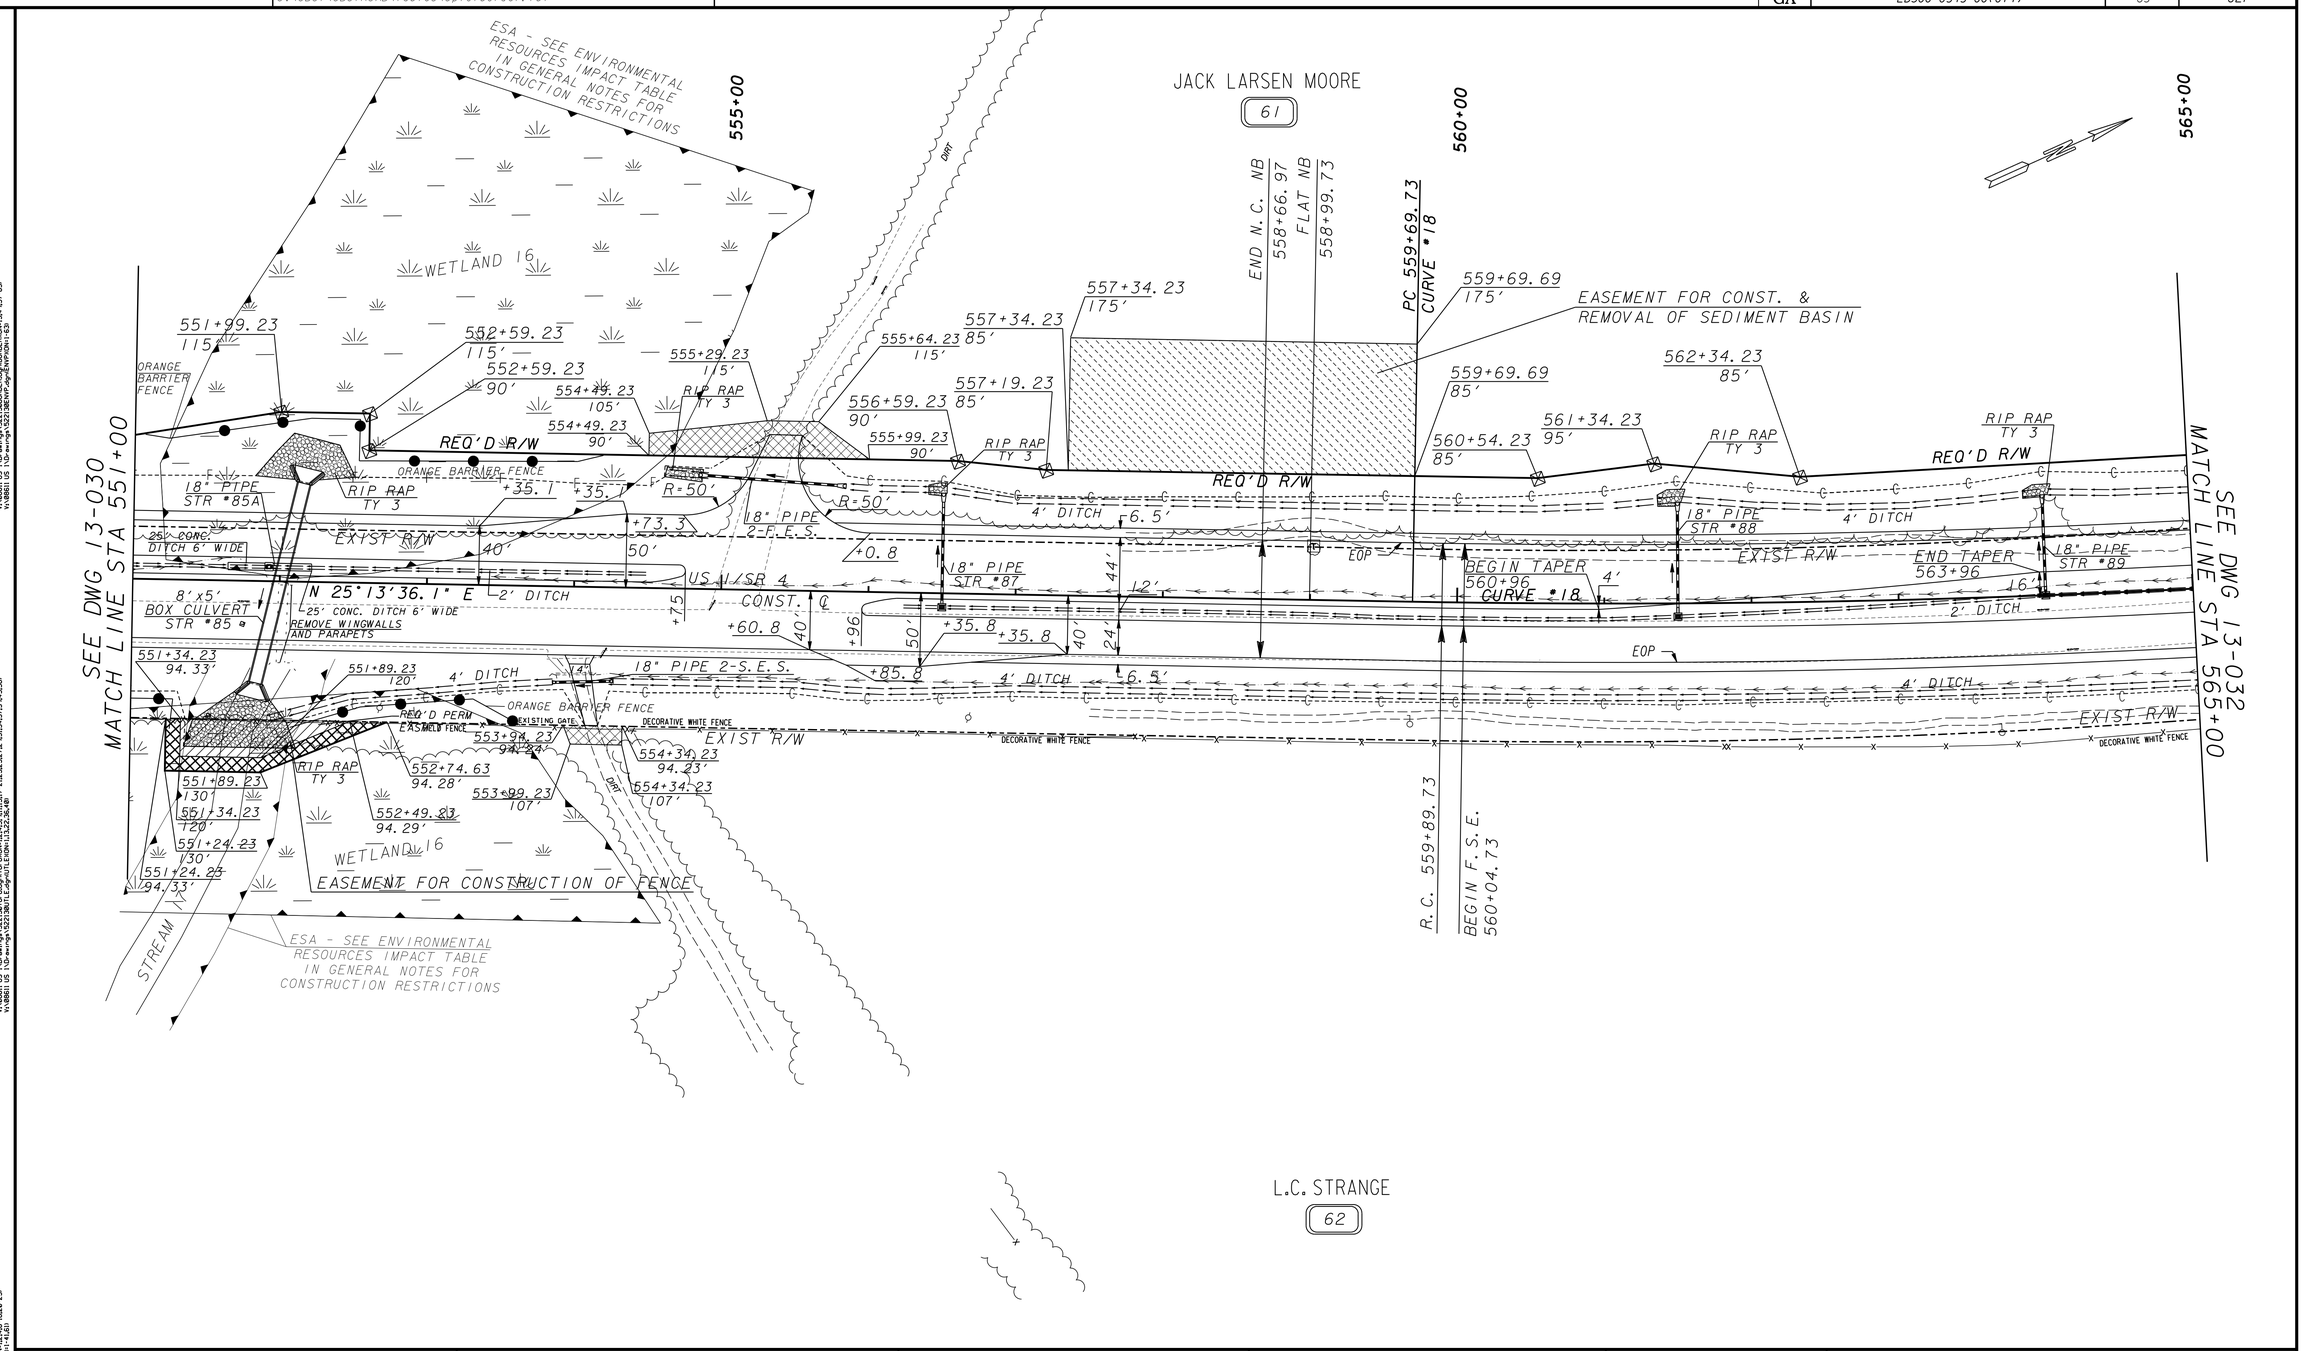

PROPERTY AND EXISTING R/W LINE	
REQUIRED R/W LINE	
CONSTRUCTION LIMITS	
EASEMENT FOR CONSTR & MAINTENANCE OF SLOPES	
EASEMENT FOR CONSTR OF SLOPES	
EASEMENT FOR CONSTR OF DRIVES	

BEGIN LIMIT OF ACCESS.....BLA
END LIMIT OF ACCESS.....ELA
LIMIT OF ACCESS
REQ'D R/W & LIMIT OF ACCESS

SCALE IN FEET
0 50 100 200

GEORGIA
DEPARTMENT OF TRANSPORTATION

QK4
- Engineering
- Architecture
- Planning
- Construction Management

3169 Holcomb Bridge Road
Suite 455
Atlanta, Georgia 30071
(404) 329-5900

REVISION DATES

STATE OF GEORGIA
DEPARTMENT OF TRANSPORTATION
OFFICE: PROGRAM DELIVERY

MAINLINE PLAN
STA 551+00 TO STA 565+00
US 1/SR 4 WIDENING
TOOMBS/EMANUEL COUNTIES

DRAWING No. 13-031

1/5/2009 GPLN