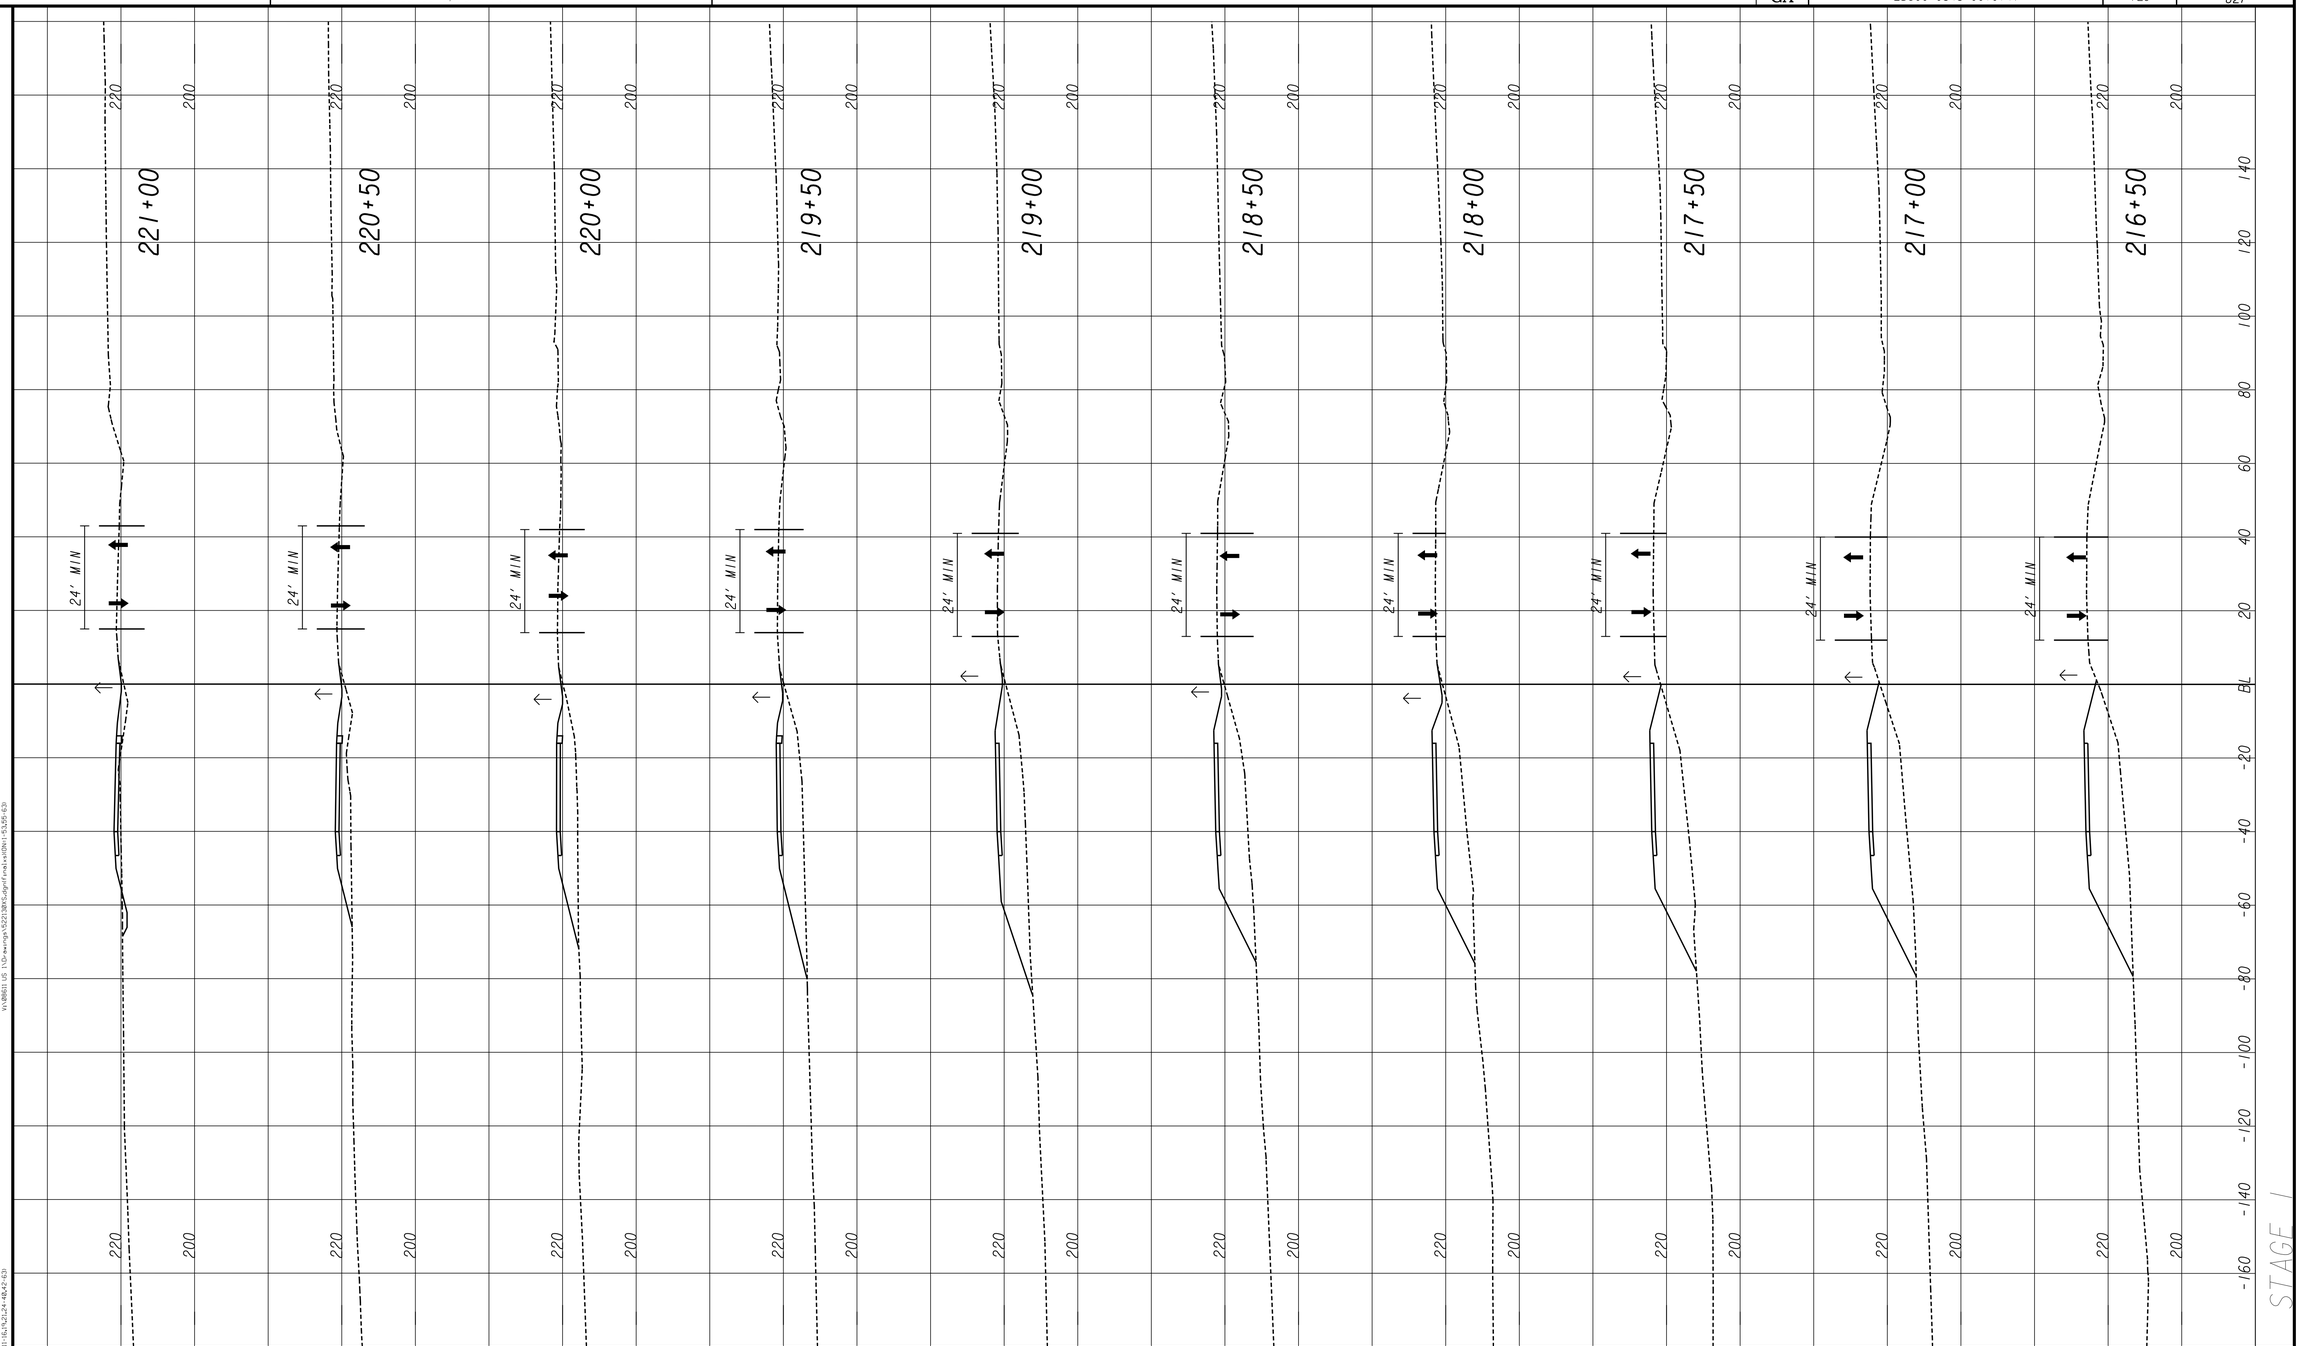

HORIZ: SCALE IN FEET 0 20 40 80

VERT: SCALE IN FEET 0 20 40 80

GEORGIA
DEPARTMENT OF TRANSPORTATION

QK4
- Engineering
- Architecture
- Planning
- Construction Management

3169 Holcomb Bridge Road
Suite 455
Atlanta, Georgia 30071
(404) 329-5900

REVISION DATES

STATE OF GEORGIA
DEPARTMENT OF TRANSPORTATION

OFFICE: PROGRAM DELIVERY

CONSTRUCTION STAGING
CROSS-SECTIONS
US 1/SR 4 WIDENING
TOOMBS/EMANUEL COUNTIES

DRAWING No. 19-033

3/1/2007 SUXEN