STATE	PROJECT NUMBER	SHEET NO.	TOTAL SHEETS
GA	EDS00-0545-00(014)	573K	627

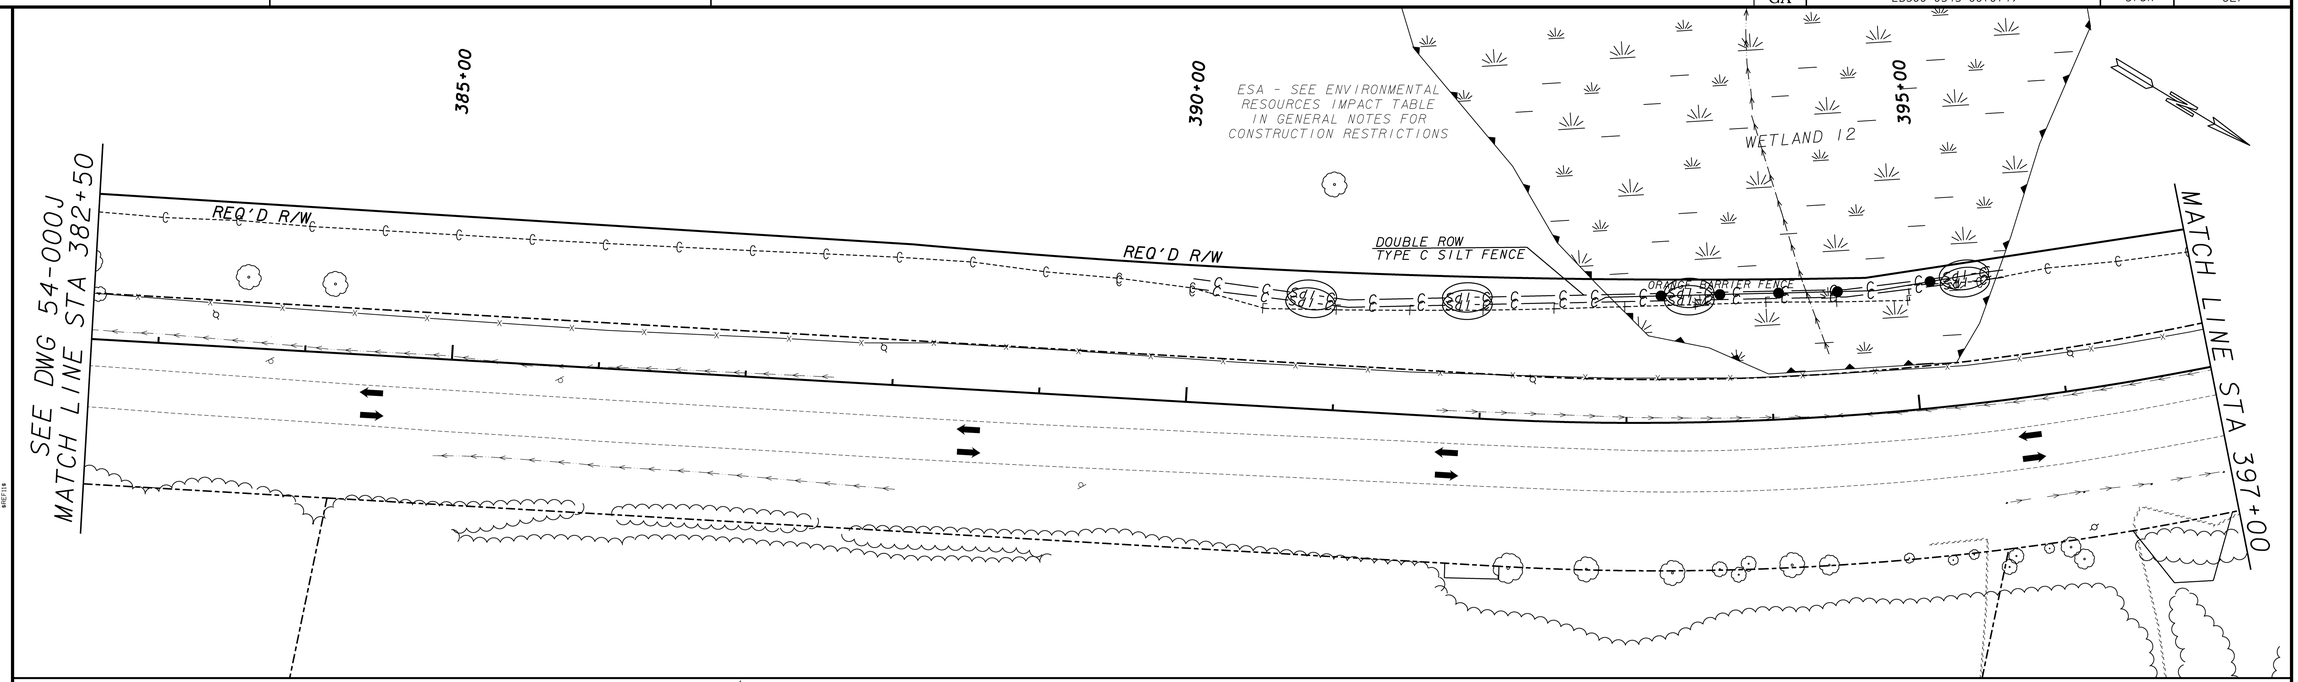

USE ON CONSTRUCTION

LEGEND

- PAVEMENT REMOVAL
- TEMPORARY CONSTRUCTION PAVEMENT
- PERMANENT CONSTRUCTION
- CONCRETE MEDIAN CONSTRUCTION
- MILL & OVERLAY CONSTRUCTION
- OPEN LANES OF TRAFFIC

Cd-F SILT FENCE TYPE C DITCH CHECK

RIP RAP

SCALE IN FEET

0 50 100 200

GEORGIA
DEPARTMENT OF TRANSPORTATION

QK4
• Engineering
• Architecture
• Planning
• Construction Management
3169 Holcomb Bridge Road
Suite 455
Atlanta, Georgia 30071
(404) 329-5900

REVISION DATES		
9/6/2011		

STATE OF GEORGIA
DEPARTMENT OF TRANSPORTATION
OFFICE: PROGRAM DELIVERY

BMP LOCATION DETAILS
INITIAL STAGE
US 1/SR 4 WIDENING
TOOMBS/EMANUEL COUNTIES

DRAWING No. 54-000K

1/5/2009 GPLN