PROPOSED CONSTRUCTION SEQUENCE - STAGE 3:

1. MODIFY/MAINTAIN ALL CONSTRUCTION TRAFFIC SIGNS AND DEVICES AS REQUIRED IN ACCORDANCE WITH SECTION 150 AND THE MUTCD, CURRENT EDITION.
2. MAINTAIN TRAFFIC ON EXISTING ROADWAYS IN ACCORDANCE WITH LANEAGE AND STRIPING INDICATED FOR THIS STAGE. LANE CLOSURES ARE PERMISSIBLE ONLY WITHIN THE PARAMETERS OF SPECIAL PROVISION 150.11.
3. COMPLETE CONSTRUCTION OF AREAS INDICATED IN THIS STAGE, BUT EXCLUDE ASPHALT SURFACE COURSE AS NOTED IN STAGE 1.
4. MAINTAIN ACCESS TO ALL BUSINESSES AND SIDE ROADS ALONG THE PROJECT THROUGHOUT CONSTRUCTION.
5. MAINTAIN SR 204/KING GEORGE BOULEVARD TEMPORARY SIGNAL.
6. INSTALL INTEGRAL MEDIANS, PLACE SURFACE ASPHALT COURSE, AND COMPLETE FINAL STRIPING AT THE CONCLUSION OF STAGE 3.

LEGEND

- PAVEMENT REMOVAL
- TEMPORARY CONSTRUCTION PAVEMENT/ LEVELING
- PERMANENT CONSTRUCTION
- MEDIAN CONSTRUCTION
- MILL & OVERLAY CONSTRUCTION
- OPEN LANES OF TRAFFIC

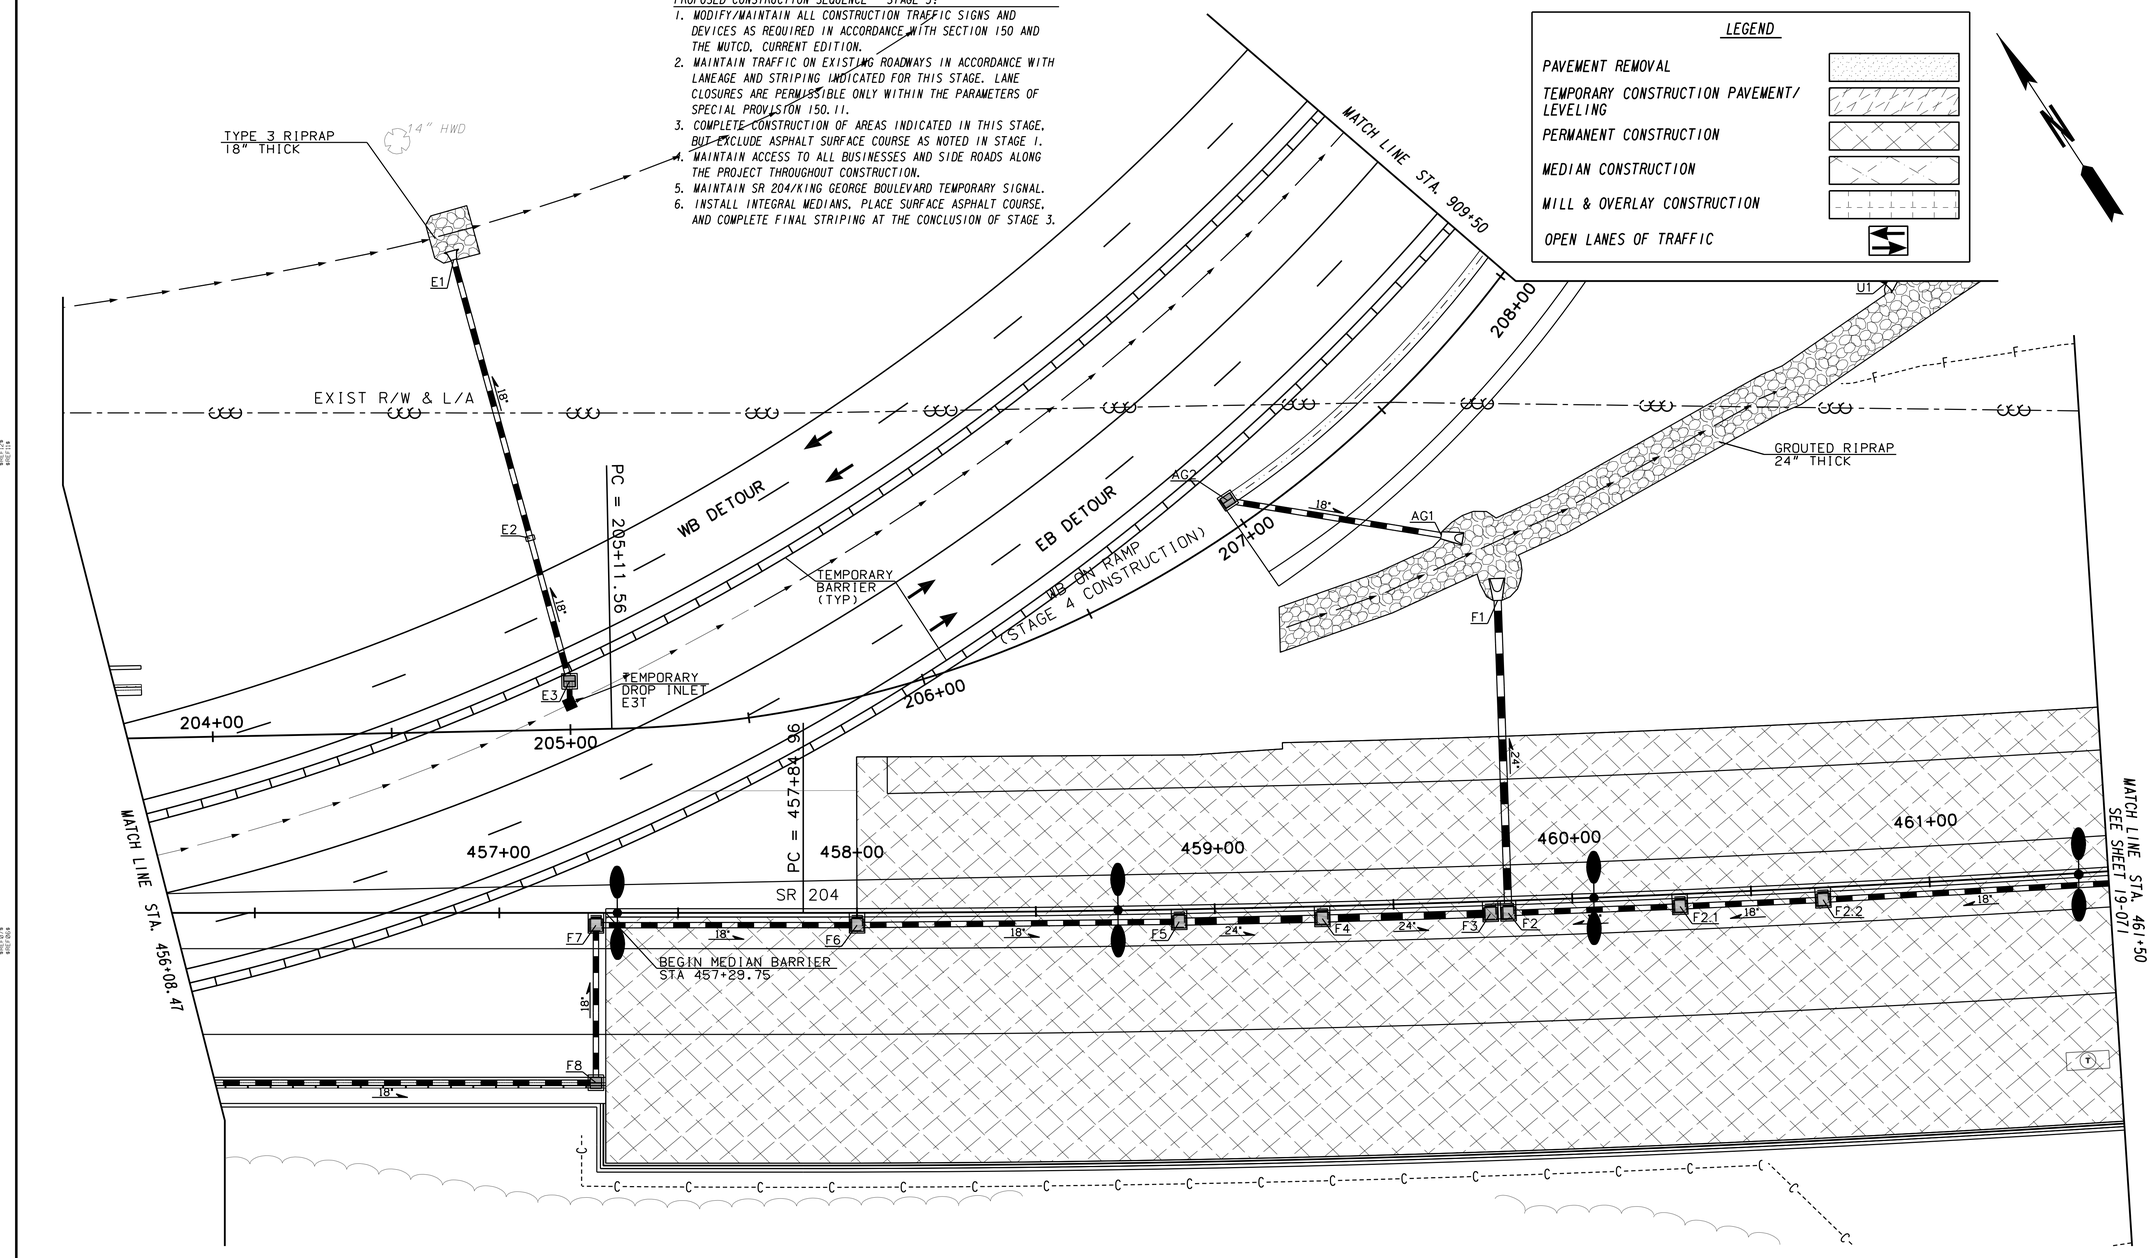


PROPERTY AND EXISTING R/W LINE
REQUIRED R/W LINE
CONSTRUCTION LIMITS
EASEMENT FOR CONSTR & MAINTENANCE OF SLOPES
EASEMENT FOR CONSTR OF SLOPES
EASEMENT FOR CONSTR OF DRIVES

BEGIN LIMIT OF ACCESS.....BLA
END LIMIT OF ACCESS.....ELA
LIMIT OF ACCESS
REQ'D R/W & LIMIT OF ACCESS

SCALE IN FEET
0 20 40 80

**McGee Partners, Inc.**
www.mcgeepartners.com

**GEORGIA**
**DEPARTMENT OF TRANSPORTATION**

REVISION DATES

STATE OF GEORGIA
DEPARTMENT OF TRANSPORTATION
OFFICE: PROGRAM DELIVERY

**CONSTRUCTION STAGING**
**STAGE 3 PLAN**

SR 204 AT KING GEORGE BLVD.

DRAWING No. 19-070

10/17/2011 CONBOR