# TYPICAL SECTIONS

Ⓐ RECYL AC 9.5mm SP,TP 11,BLEND 1,INCL BM & HL 135 LB/SY
Ⓑ RECYL AC 19mm SP,GP 1 OR 2,INC BM & HL 220 LB/SY
Ⓒ 8" GRADED AGGREGATE BASE
Ⓓ RECYL AC LEVELING,INCL BITUM MATL & H LIME

* SAFETY EDGE PLACEMENT PER GDOT CONSTRUCTION DETAIL P-7

## TYPICAL NO. 6

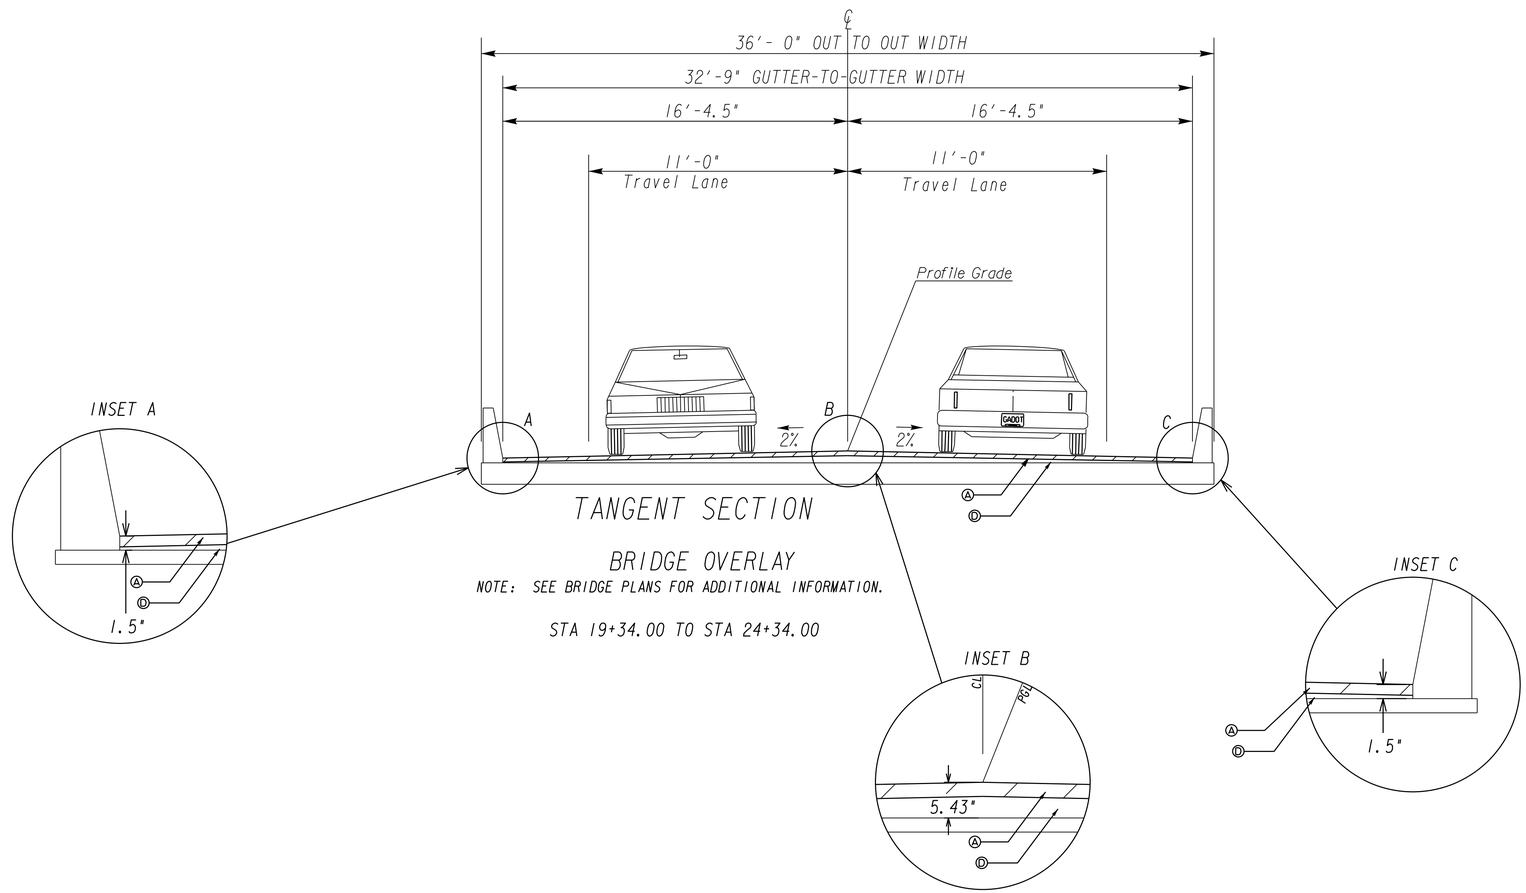


| | | | |
|---|---|---|---|
| | | **GEORGIA** DEPARTMENT OF TRANSPORTATION | NOT TO SCALE |

REVISION DATES

STATE OF GEORGIA
DEPARTMENT OF TRANSPORTATION
OFFICE: DISTRICT 5 ROAD DESIGN
**TYPICAL SECTIONS**
BRSLB-1825-00(005)
PIERCE COUNTY
DRAWING No. 05-004