VOID

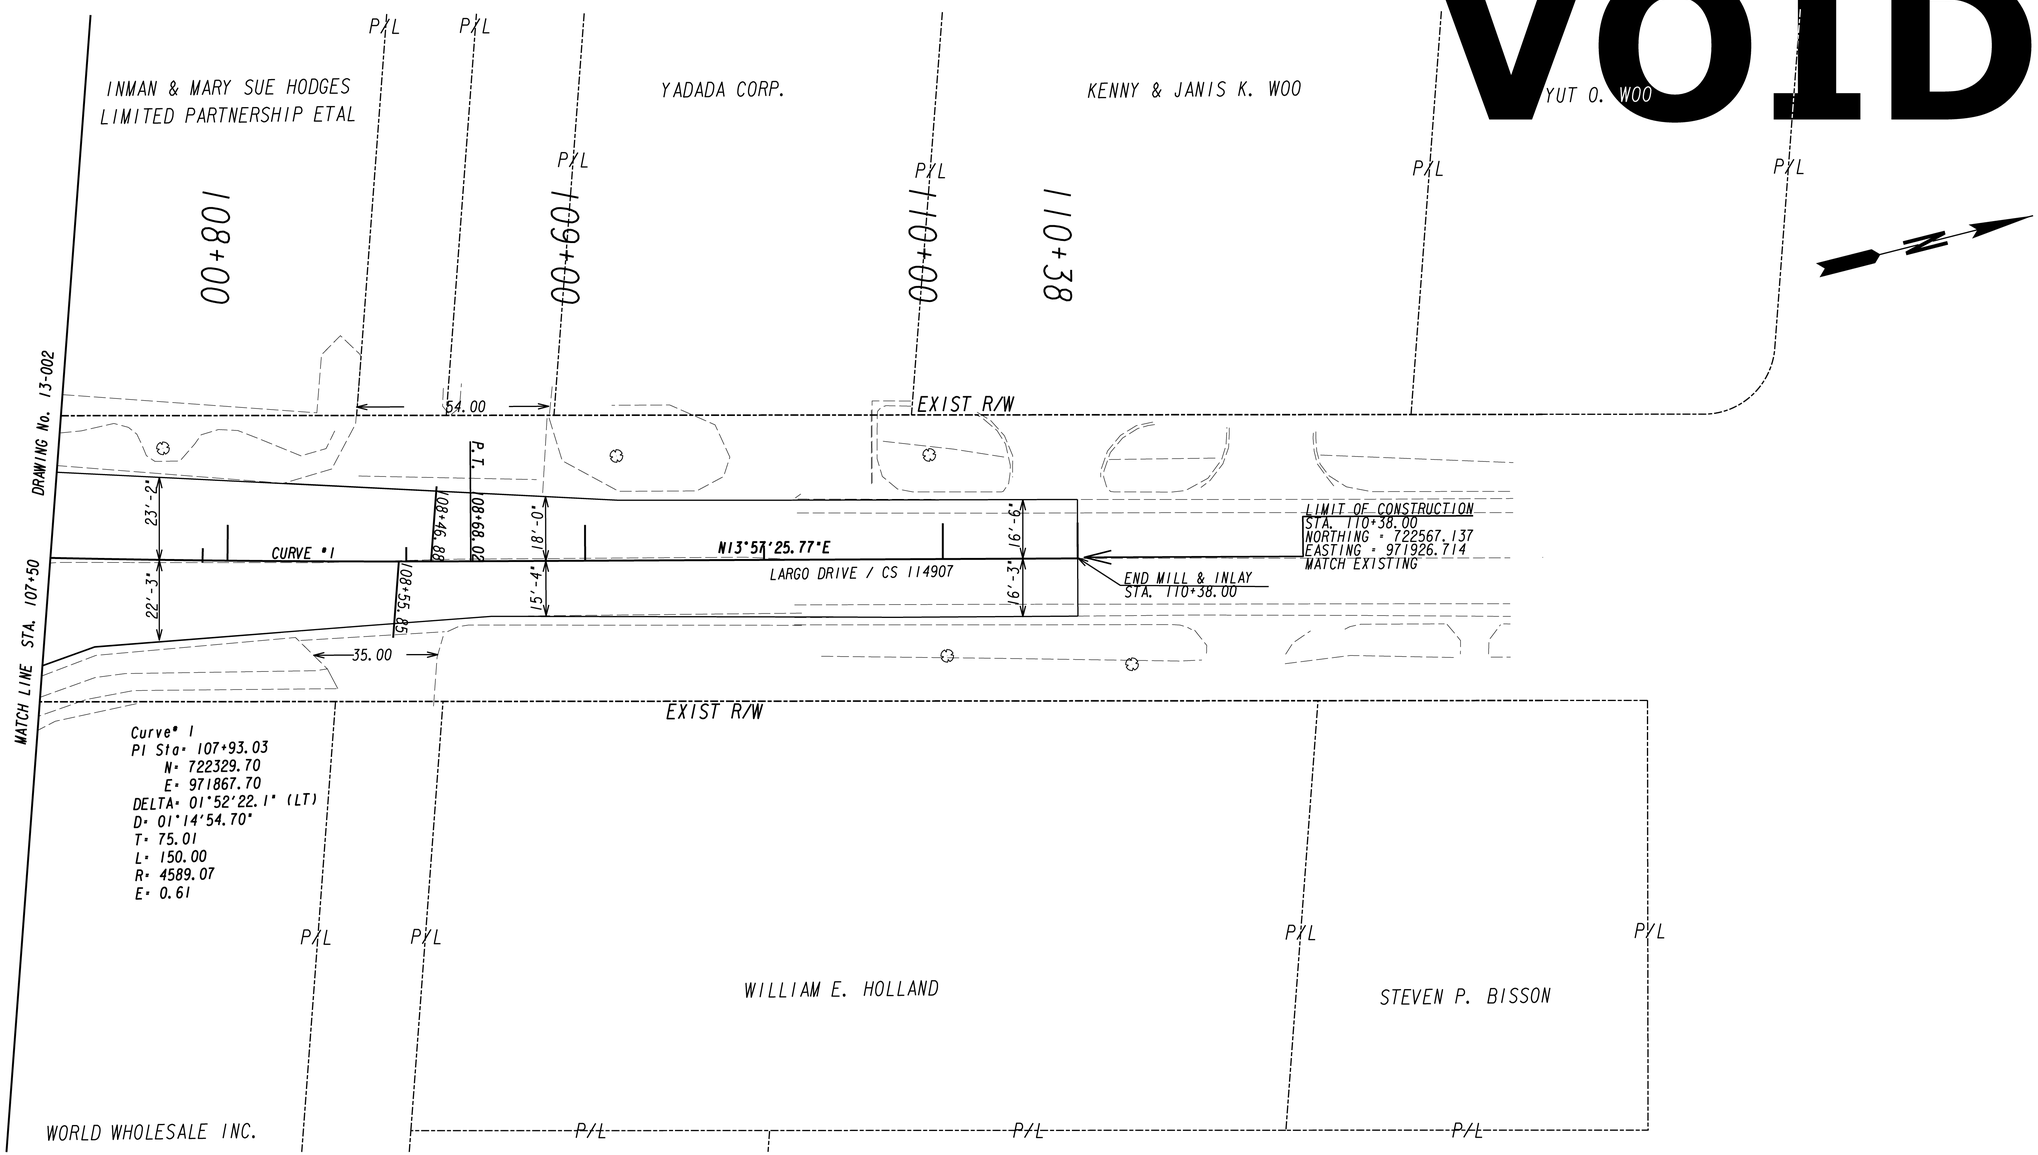

PROPERTY AND EXISTING R/W LINE REQUIRED R/W LINE CONSTRUCTION LIMITS EASEMENT FOR CONSTR & MAINTENANCE OF SLOPES EASEMENT FOR CONSTR OF SLOPES EASEMENT FOR CONSTR OF DRIVES	BEGIN LIMIT OF ACCESS.....BLA END LIMIT OF ACCESS.....ELA LIMIT OF ACCESS REQ'D R/W & LIMIT OF ACCESS	**GEORGIA** **DEPARTMENT OF TRANSPORTATION**	SCALE IN FEET 0 20 40 80	REVISION DATES	STATE OF GEORGIA DEPARTMENT OF TRANSPORTATION OFFICE: OFFICE OF ROADWAY DESIGN **CROSSROAD PLAN** STA 107+50 TO 110+38 LARGO DRAWING No. 14-002

4/27/2012 GPLN