STATE	PROJECT NUMBER	SHEET NO.	TOTAL SHEETS
GA	BRSTO-0005-05(047)	232	250

*ESA - SEE GENERAL NOTES 'ENVIRONMENTAL RESOURCES IMPACT TABLE' FOR CONSTRUCTION RESTRICTIONS.

VOID

Stage 2B (Intermediate Phase)
The work in this phase includes the grading of the proposed ditches on S.R.26/U.S.80 RT, and the construction of the remaining shoulders on the right side of S.R.26/U.S.80 throughout the project. The guardrail pad from approximate STA 58+78 to STA 65+00 RT S.R.26/U.S.80 will be constructed as well during this stage. Concurrent with grading of the proposed ditches on S.R.26/U.S.80, a Rock Filter Dam should be installed at approximate STA 21+28.47.25' RT S.R.26/U.S.80, and check dams should be installed as shown in the plans. The temporary 24" pipe extension should be removed and a FES should be installed at the inlet of pipe at STA 52+00 RT S.R.26/U.S.80. A Retrofit Slotted Board Dam with Stone Filter should be installed at this 24" FES inlet. The 18" cross drain pipe at STA 1+38.00 Dashers Landing Road and remaining side drain pipes should be installed. Type 3 Rip Rap should be placed at the outlet of the cross drain pipe at STA 1+38.00 Dashers Landing Road. The remaining concrete flumes and spillways on S.R.26/U.S.80 RT should be constructed during this stage. As soon as possible after the concrete flumes and spillways are constructed and the proposed ditches are graded on S.R.26/U.S.80 RT, the rip rap protection at the outlets should be placed in the ditch. Construction exits should be installed as necessary to prevent tracking of material onto the roadway.

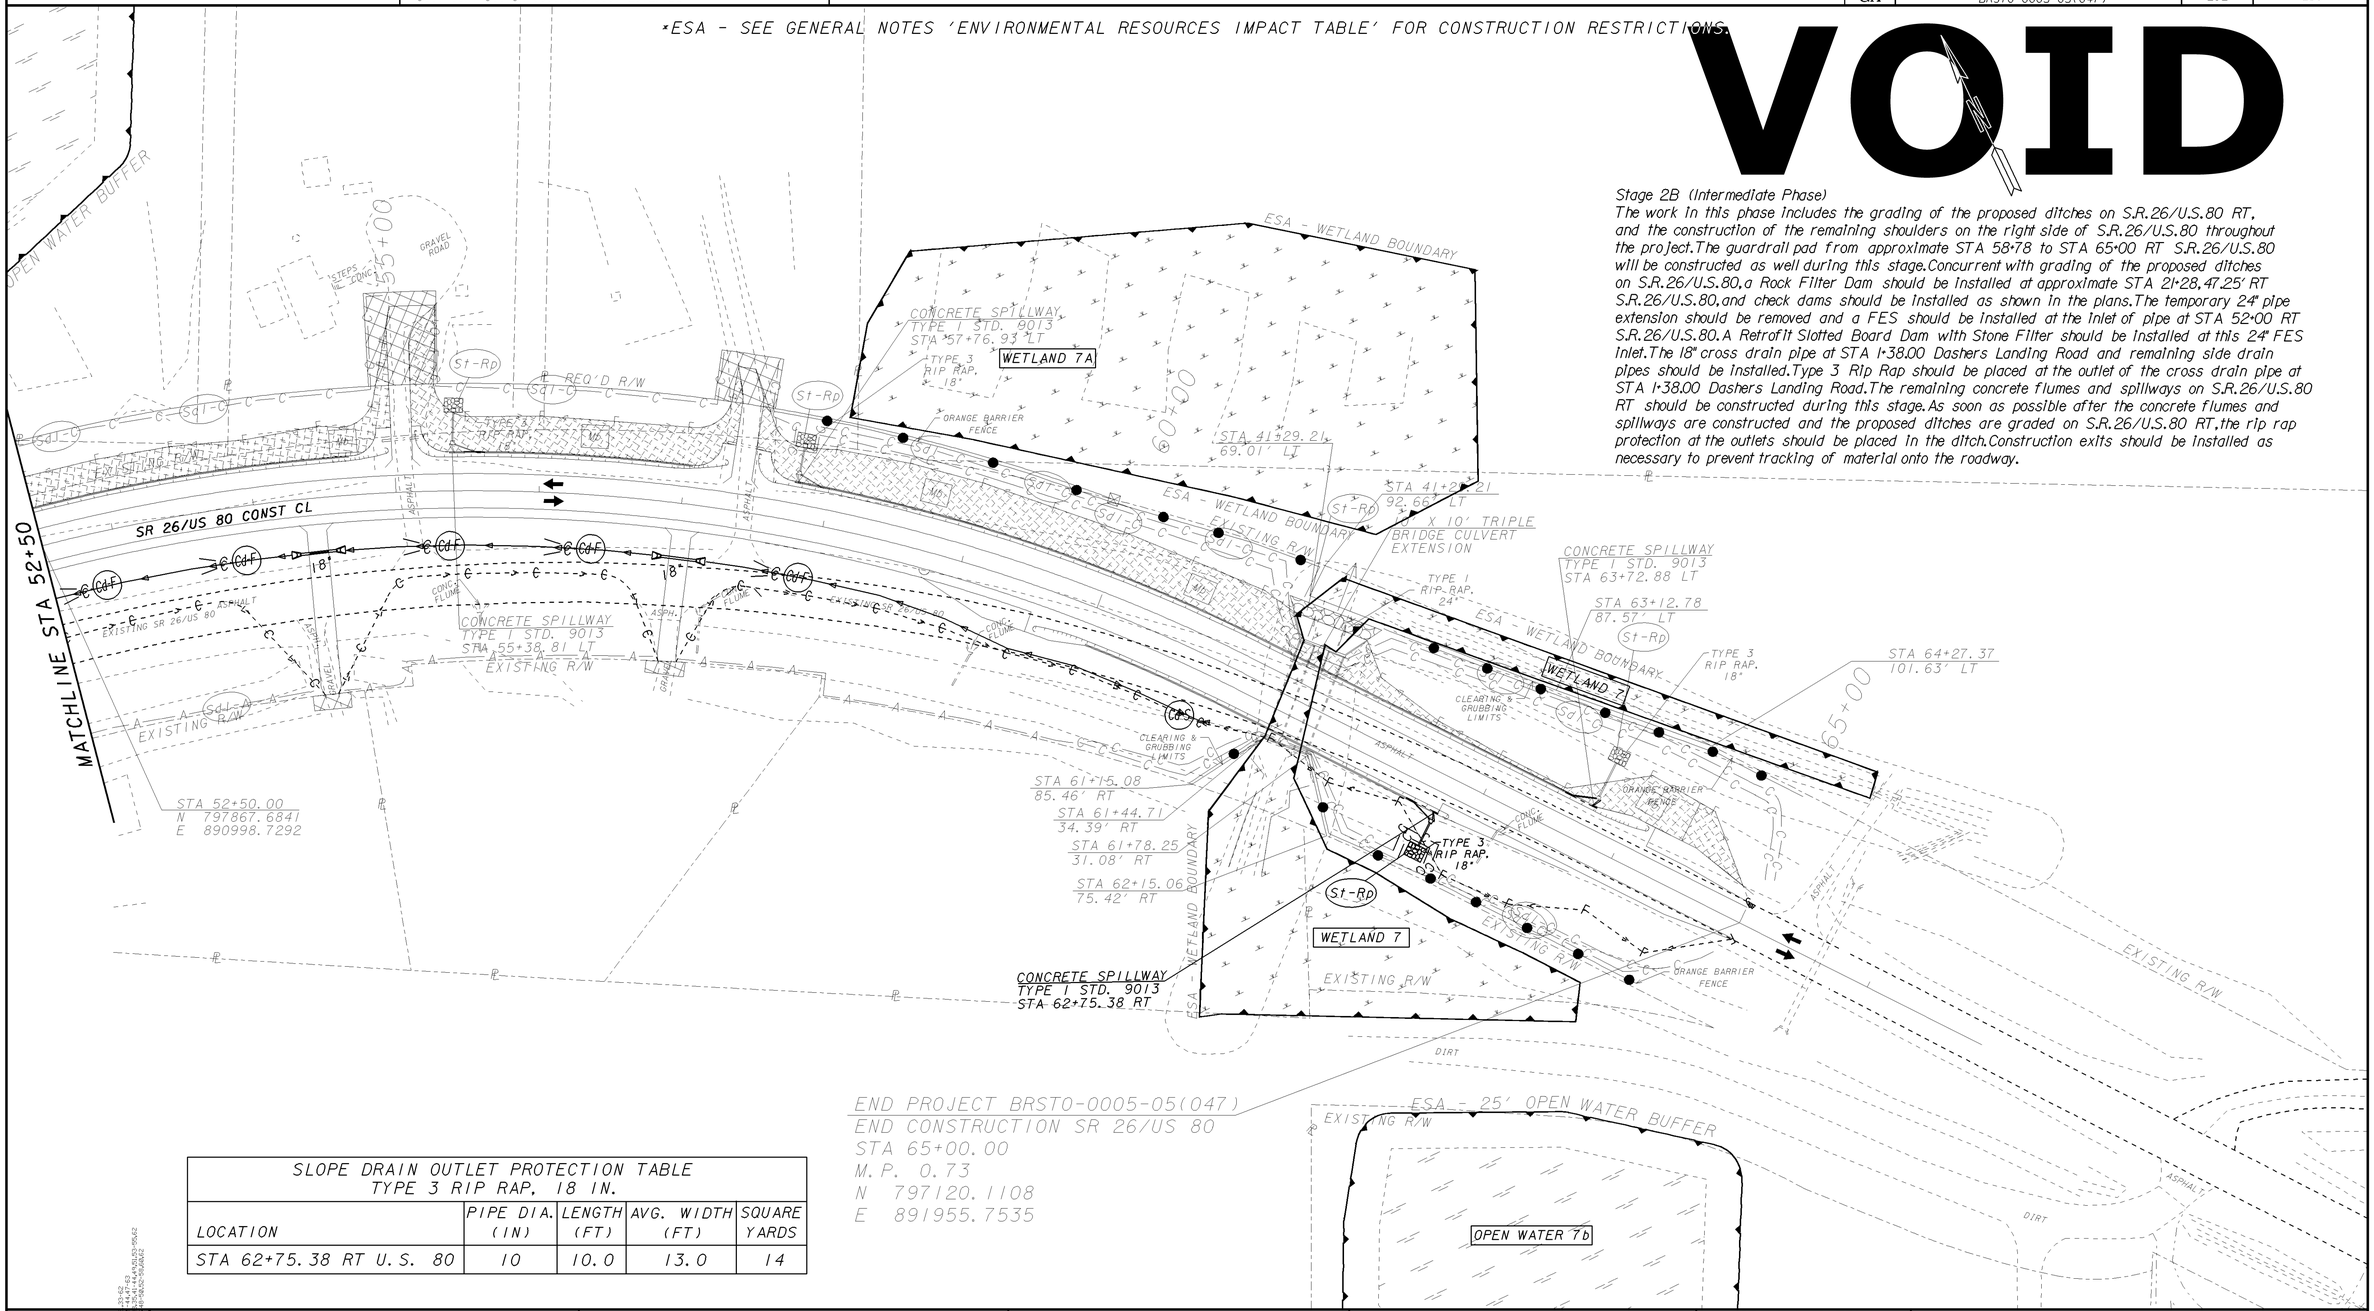

SLOPE DRAIN OUTLET PROTECTION TABLE TYPE 3 RIP RAP, 18 IN.				
LOCATION	PIPE DIA. (IN)	LENGTH (FT)	AVG. WIDTH (FT)	SQUARE YARDS
STA 62+75.38 RT U.S. 80	10	10.0	13.0	14

PROPERTY AND EXISTING R/W LINE
REQUIRED R/W LINE
CONSTRUCTION LIMITS
EASEMENT FOR CONSTR & MAINTENANCE OF SLOPES
EASEMENT FOR CONSTR OF SLOPES
EASEMENT FOR CONSTR OF DRIVES

BEGIN LIMIT OF ACCESS.....BLA
END LIMIT OF ACCESS.....ELA
LIMIT OF ACCESS
REQ'D R/W & LIMIT OF ACCESS

TRAFFIC ROUTE

GEORGIA
DEPARTMENT OF TRANSPORTATION

SCALE IN FEET
0 50 100 200

REVISION DATES

STATE OF GEORGIA
DEPARTMENT OF TRANSPORTATION
OFFICE: JESUP ROAD DESIGN

BMP LOCATION DETAILS
STAGE 2B

BRSTO-0005-04(047)
EFFINGHAM & BRYAN COUNTIES

DRAWING No. 54-020

1/5/2009 GPLN