7/24/2007
rethigpen

\\gdot-dsnl\gocfg\resources\Gdot2007_Klp.tbl

J:\DESIGN\542370\DGN\542370RC01.dgn
GRWCOV

STATE	PROJECT NUMBER	SHEET NO.	TOTAL SHEETS
GA	STP-0966(8)	1	6

DEPARTMENT OF TRANSPORTATION
STATE OF GEORGIA

RIGHT OF WAY OF PROPOSED SR 203 @ CR 309 INTERSECTION IMPROVEMENT PIERCE COUNTY

FEDERAL AID PROJECT

STP-0966(8)

FEDERAL ROUTE No.: N/A
STATE ROUTE No.: 203
P.I. No.: 542370

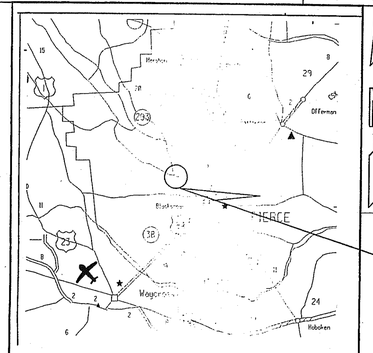

LOCATION SKETCH

NOTE: THE CO-ORDINATES LISTED ARE ASSUMED ZONE
GRID CO-ORDINATES BASED ON THE GA. STATE PLANE
CO-ORDINATE SYSTEM OF ASSUMED
HORIZONTAL DATUM : ASSUMED
VERTICAL DATUM : ASSUMED

PROJECT SITE

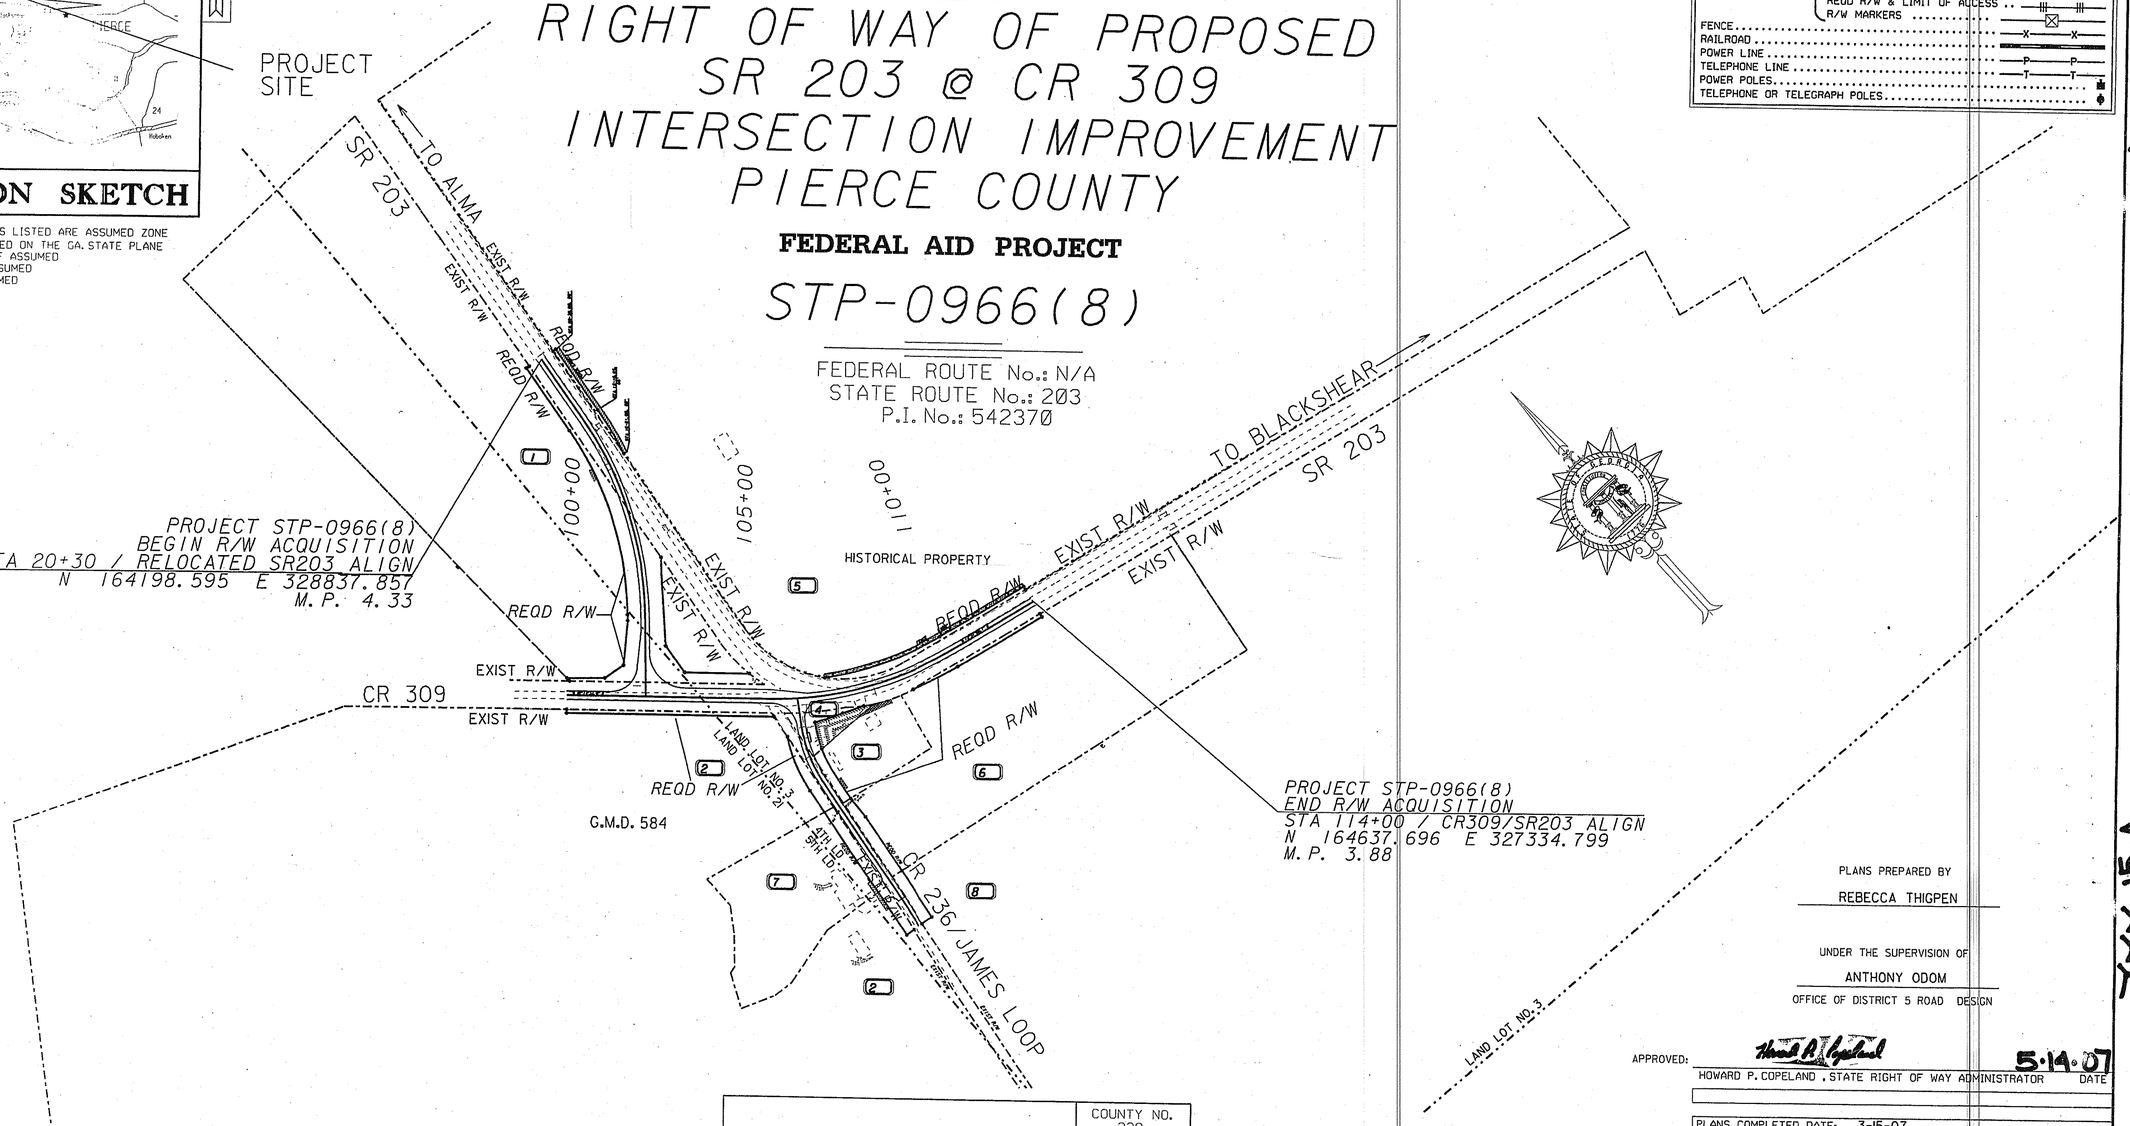

PROJECT STP-0966(8)
BEGIN R/W ACQUISITION
STA 20+30 / RELOCATED SR203 ALIGN
N 164198.595 E 328837.857
M.P. 4.33

PROJECT STP-0966(8)
END R/W ACQUISITION
STA 114+00 / CR309/SR203 ALIGN
N 164637.696 E 327334.799
M.P. 3.88

CONVENTIONAL SIGNS

STATE OR COUNTY LINE
CITY LIMIT LINE
LAND LOT LINE
PROPERTY LINE
SURVEY OR BASE LINE
RIGHT OF WAY LINE: EXISTING; REQUIRED; LIMIT OF ACCESS; REQD R/W & LIMIT OF ACCESS; R/W MARKERS
FENCE
RAILROAD
POWER LINE
TELEPHONE LINE
POWER POLES
TELEPHONE OR TELEGRAPH POLES

YYY. 15.A

PLANS PREPARED BY
REBECCA THIGPEN

UNDER THE SUPERVISION OF
ANTHONY ODOM
OFFICE OF DISTRICT 5 ROAD DESIGN

APPROVED: Howard P. Copeland 5.14.07
HOWARD P. COPELAND, STATE RIGHT OF WAY ADMINISTRATOR DATE

PLANS COMPLETED DATE: 3-15-07

REVISIONS:
7-9-07
10-15-07
1-28-08
1-31-08
2-12-08
2-18-08

STP-0966(8)
PIERCE COUNTY

THIS PROJECT IS LOCATED 100% IN PIERCE COUNTY AND CONGRESSIONAL DISTRICT 1.

LENGTH OF RIGHT OF WAY PROJECT	COUNTY NO. 229 PIERCE MILES
NET LENGTH OF RIGHT OF WAY	0.457
NET LENGTH OF BRIDGES	0.000
NET LENGTH OF EXCEPTIONS	0.000
GROSS LENGTH OF RIGHT OF WAY	0.457

LOCATION AND DESIGN APPROVAL DATE: 11-16-2003

SCALE IN FEET
0 200 500 800

YYY. 15.A

7/24/2007 8:21:31 AM \\GDOT-DSNI\GOPL... rethigpen J:\DESIGN\542370\DGN\542370RC01.prf D5-Jesup