STATE	PROJECT NUMBER	SHEET NO.	TOTAL SHEETS
GA.	STP-4001(7)	44	585

NOTE:
THE CONTRACTOR SHALL COORDINATE WITH THE OWNER OF PARCEL 59 PROJECT DEMOLITION AND CONSTRUCTION ACTIVITIES THAT MAY AFFECT THE REMAINING MOBILE HOMES. ACCESS TO THE REMAINING MOBILE HOMES WILL BE MAINTAINED DURING CONSTRUCTION TO THE EXTENT POSSIBLE.

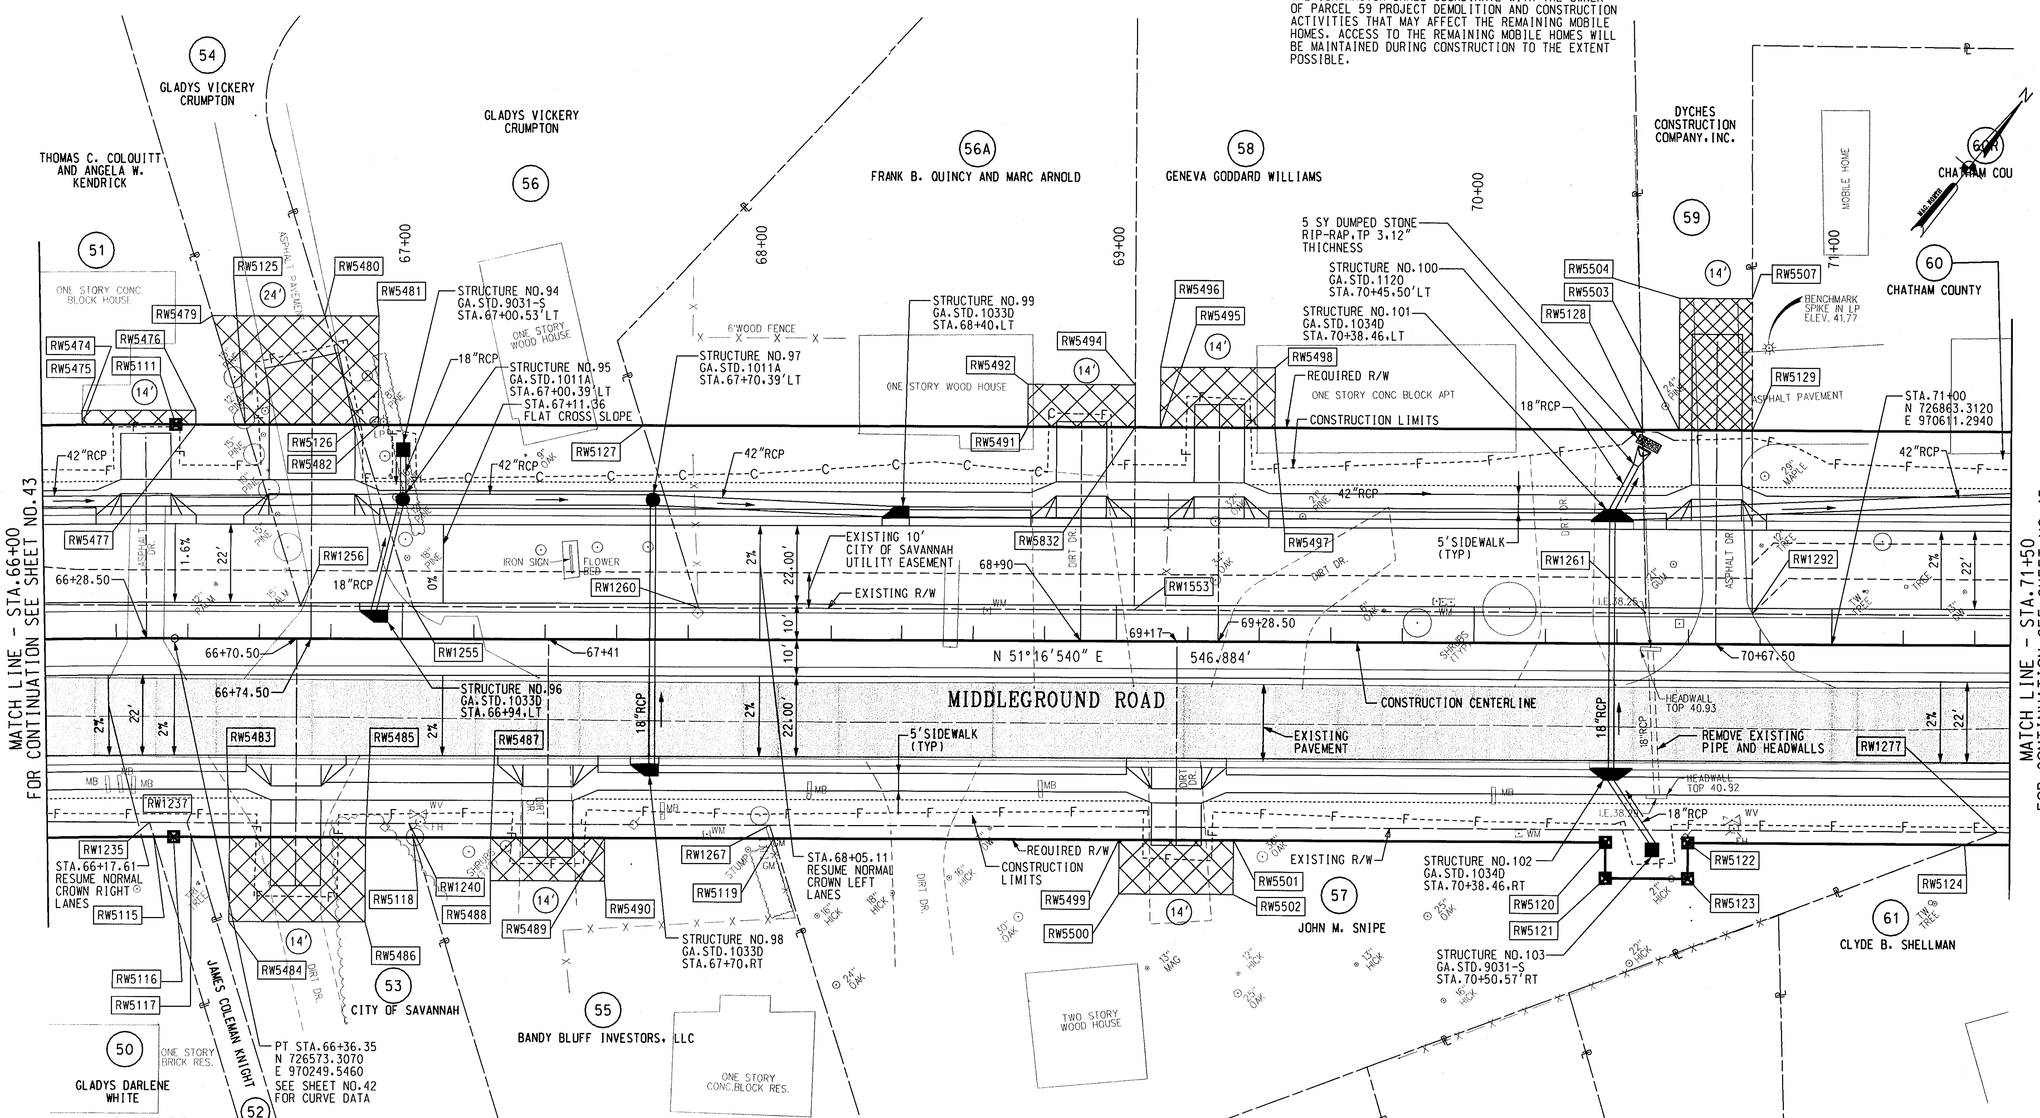

R/W POINT DATA

IDENTIFICATION NO.	STATION	OFFSET
5474	66+11.00	60.00'LT
5475	66+11.00	64.00'LT
5476	66+42.00	64.00'LT
5111	66+36.36	60.00'LT
5125	66+55.82	60.00'LT
1256	66+71.54	9.05'LT
5479	66+46.42	90.50'LT
5480	66+77.87	90.50'LT
5481	66+93.00	90.50'LT
5482	66+93.00	60.00'LT
5126	66+87.25	60.00'LT
1255	67+02.93	8.99'LT
1260	67+82.89	8.84'LT
5127	67+67.15	60.00'LT

R/W POINT DATA

IDENTIFICATION NO.	STATION	OFFSET
5491	68+75.00	60.00'LT
5492	68+75.00	72.00'LT
5494	69+04.90	72.00'LT
5495	69+12.00	60.00'LT
5496	69+12.00	77.00'LT
5497	69+44.00	60.00'LT
5498	69+44.00	77.00'LT
1261	70+48.00	8.49'LT
5128	70+46.69	60.00'LT
5503	70+57.00	60.00'LT
5504	70+57.00	97.00'LT

EXISTING PAVEMENT TO BE OVERLAID

R/W POINT DATA

IDENTIFICATION NO.	STATION	OFFSET
5507	70+77.42	97.00'LT
5129	70+77.44	60.00'LT
1292	70+77.70	8.45'LT
1235	66+29.42	50.96'RT
1237	66+40.07	51.01'RT
5115	66+30.67	55.00'RT
5116	66+36.35	55.00'RT
5117	66+41.30	55.00'RT
5483	66+52.00	55.00'RT
5484	66+52.00	78.50'RT
5485	66+90.00	55.00'RT
5486	66+90.00	78.50'RT
5118	67+03.40	55.00'RT
1240	67+02.19	51.08'RT

R/W POINT DATA

IDENTIFICATION NO.	STATION	OFFSET
5487	67+25.00	55.00'RT
5488	67+25.00	67.00'RT
5489	67+57.00	55.00'RT
5490	67+57.00	67.00'RT
1267	68+03.09	51.27'RT
5119	68+04.26	55.00'RT
5499	69+01.00	55.00'RT
5500	69+01.00	70.00'RT
5501	69+33.00	55.00'RT
5502	69+33.00	70.00'RT
5120	70+37.00	55.00'RT
5121	70+37.00	65.00'RT
5122	70+60.00	55.00'RT
5123	70+60.00	65.00'RT

R/W POINT DATA

IDENTIFICATION NO.	STATION	OFFSET
5124	71+37.37	55.00'RT
1277	71+46.56	51.51'RT
5477	66+42.00	60.00'LT
1553	69+04.89	8.68'LT
5832	69+04.89	60.00'LT

EXISTING PROPERTY LINE
REQUIRED R/W LINE
CONSTRUCTION LIMITS
EASEMENT FOR CONSTR AND MAINT OF SLOPES
EASEMENT FOR CONSTR OF DRIVES
EASEMENT FOR CONSTR OF SLOPE
EXISTING R/W LINE
EXISTING PERPETUAL EASEMENT LINE

DATE	REVISIONS	DATE	REVISIONS

LAND LOT NO.
LAND DISTRICT
GMD 6TH

GEORGIA
DEPARTMENT OF TRANSPORTATION
CONSTRUCTION PLAN

PROJECT STP-4001(7)
COUNTY CHATHAM COUNTY
DATE AUGUST, 2003 SH OF