STATE	PROJECT NUMBER	SHEET NO.	TOTAL SHEETS
GA.	STP-4001(7)	52	585

R/W POINT DATA

IDENTIFICATION NO.	STATION	OFFSET
1394	109+17.66	44.40'RT
5204	109+20.20	50.00'RT
5205	109+22.46	55.00'RT
5608	109+24.73	60.00'RT
5609	109+78.00	55.00'RT
5610	109+78.00	65.00'RT
5611	110+05.00	55.00'RT
5871	110+79.00	60.00'RT
5613	110+05.00	65.00'RT
5614	110+79.00	55.00'RT
5615	110+79.00	65.00'RT
5616	110+97.00	55.00'RT
5617	110+97.00	65.00'RT

R/W POINT DATA

IDENTIFICATION NO.	STATION	OFFSET
5206	111+40.36	55.00'RT
5207	111+40.38	60.00'RT
5618	111+68.00	60.00'RT
5619	111+68.00	65.00'RT
5620	112+40.00	60.00'RT
5874	112+20.00	65.00'RT
5622	112+40.00	70.00'RT
5872	110+97.00	60.00'RT
5873	111+40.38	65.00'RT

HEADER CURB TABULATION

BEGIN STATION	END STATION	FACE TYPE
108+78.50 RT	109+01.62 RT	2
111+04.53 RT	110+79.08 RT	2
112+18.32 RT	113+70.38 RT	2

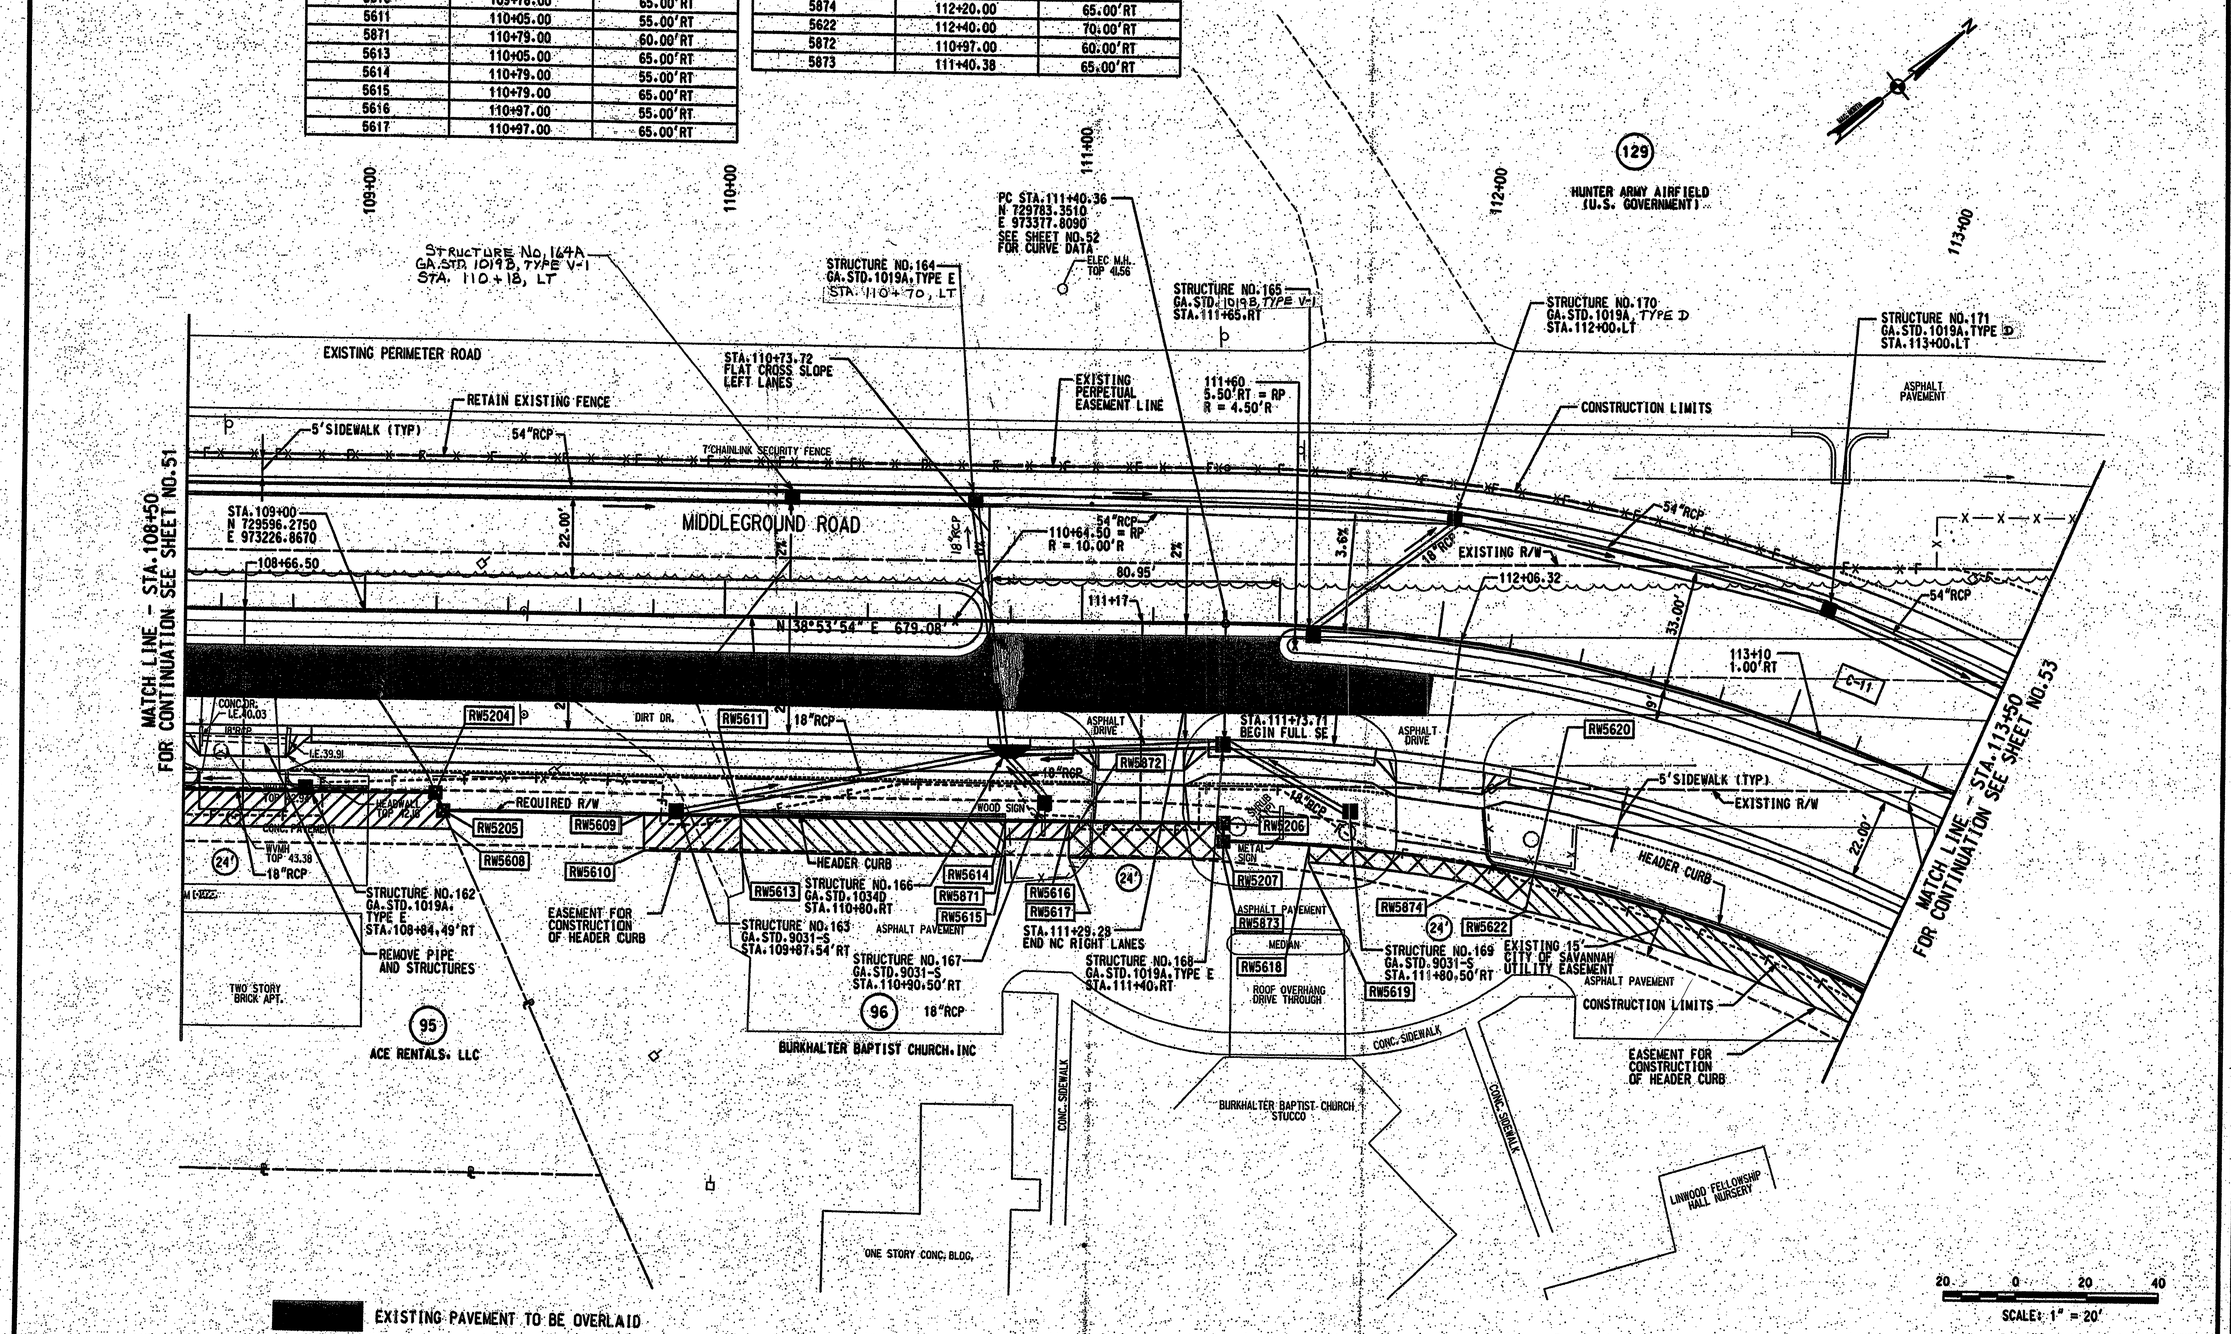

EXISTING PAVEMENT TO BE OVERLAID

EXISTING PROPERTY LINE	
REQUIRED R/W LINE	
CONSTRUCTION LIMITS	--- C --- F ---
EASEMENT FOR CONSTR AND MAINT OF SLOPES	
EASEMENT FOR CONSTR OF DRIVES	
EASEMENT FOR CONSTR OF SLOPE	
EXISTING R/W LINE	
EXISTING PERPETUAL EASEMENT LINE	

DATE	REVISIONS	DATE	REVISIONS
3-1-05	STRUCTURE NO.164,170 & 171 GA STD 1011A CHANGED TO GA STD.1019A TYPE E		

LAND LOT NO.

LAND DISTRICT

GMD 6TH

GEORGIA
DEPARTMENT OF TRANSPORTATION

CONSTRUCTION PLAN

PROJECT STP-4001(7)
COUNTY CHATHAM COUNTY
DATE AUGUST, 2003 SH OF