STATE	PROJECT NUMBER	SHEET NO.	TOTAL SHEETS
GA.	STP-4001(7)	55	585

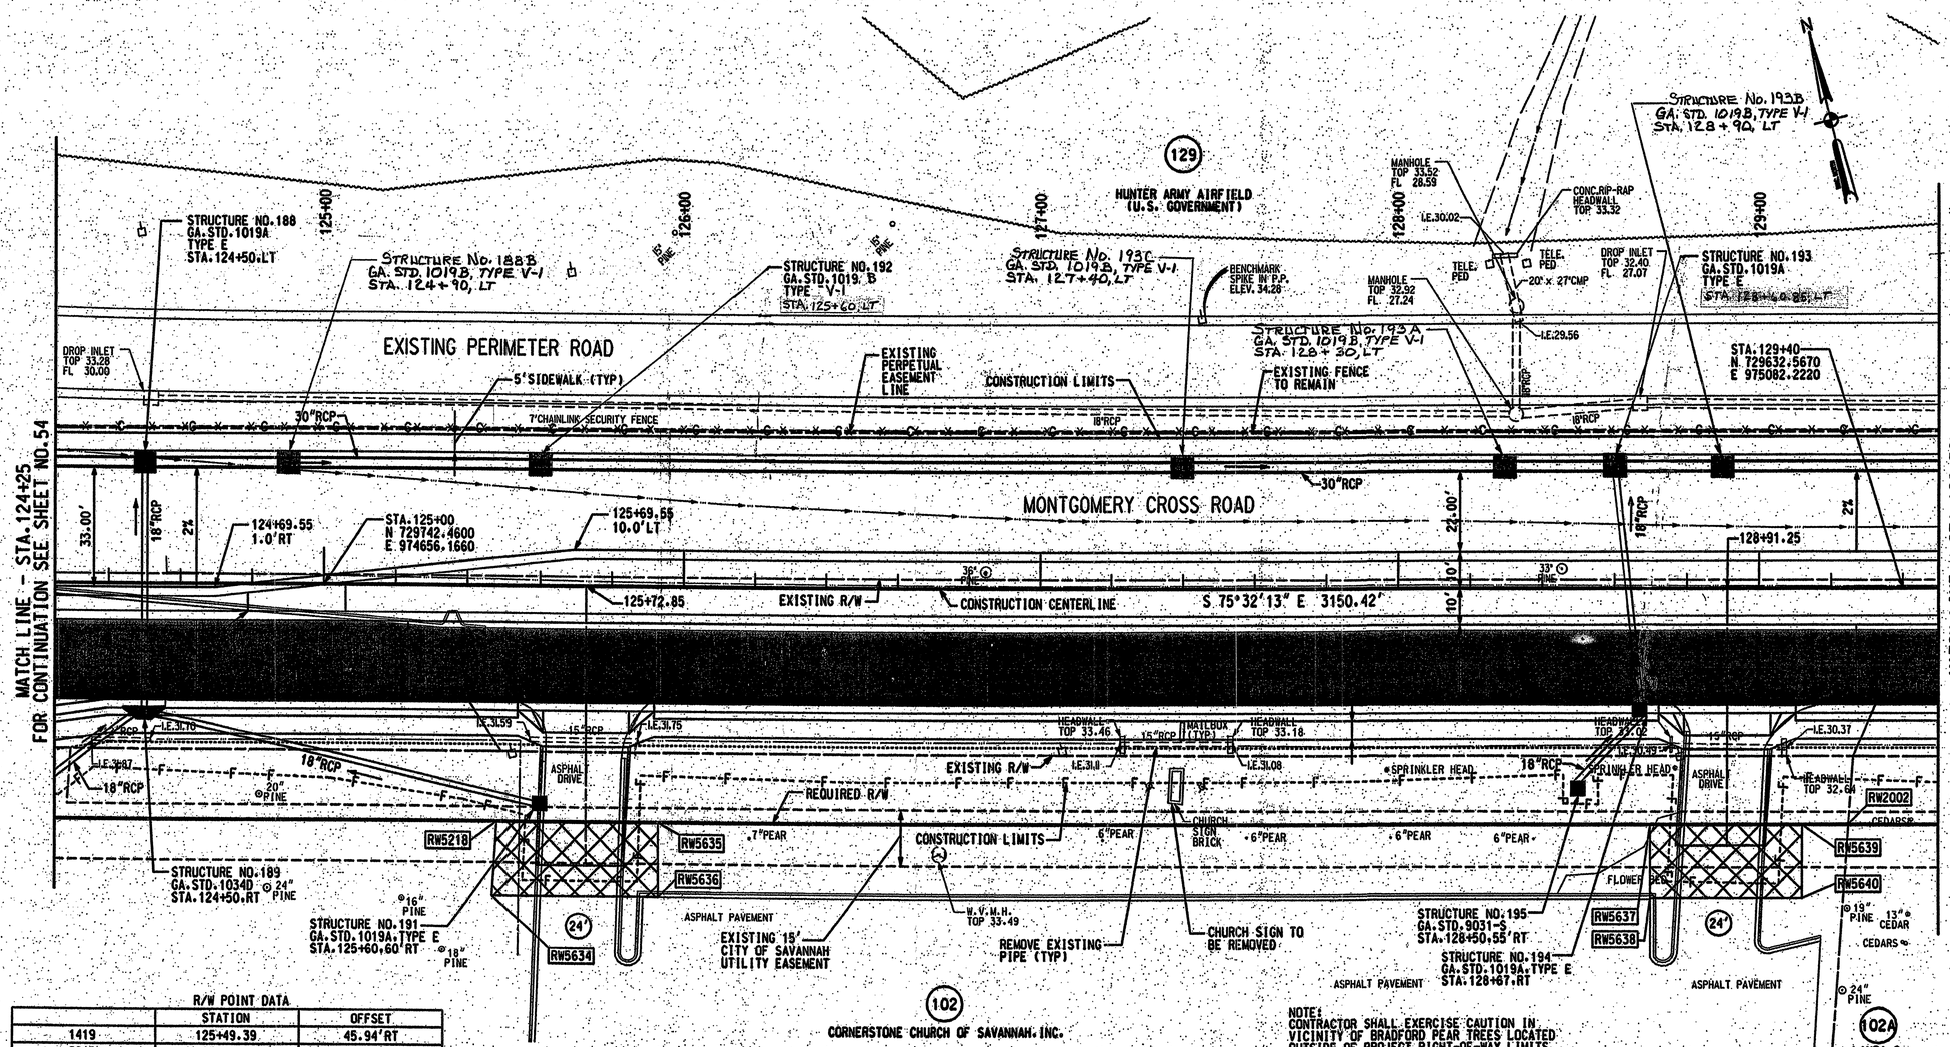

R/W POINT DATA

	STATION	OFFSET
1419	125+49.39	45.94'RT
5218	125+48.16	65.00'RT
5634	125+46.87	85.00'RT
5635	125+93.00	65.00'RT
5636	125+93.00	85.00'RT
5637	128+70.00	65.00'RT
5638	128+70.00	85.00'RT
5639	129+12.00	65.00'RT
5640	129+12.00	85.00'RT
2000	129+26.19	46.31'RT
2002	129+24.86	65.00'RT

HEADER CURB TABULATION

BEGIN STATION	END STATION	FACE TYPE
125+59.00 RT	125+60.85 RT	2
125+83.28 RT	125+84.85 RT	2
128+77.63 RT	128+79.25 RT	2
129+01.85 RT	129+03.25 RT	2

EXISTING PAVEMENT TO BE OVERLAID

EXISTING PROPERTY LINE
REQUIRED RW LINE
CONSTRUCTION LIMITS
EASEMENT FOR CONSTR AND MAINT OF SLOPES
EASEMENT FOR CONSTR OF DRIVES
EASEMENT FOR CONSTR OF SLOPE
EXISTING RW LINE
EXISTING PERPETUAL EASEMENT LINE

DATE	REVISIONS	DATE	REVISIONS
3-1-05	STRUCTURE NO.188 & 193 GA STD 1034D CHANGED TO GA STD.1019A TYPE E STRUCTURE NO.192 GA STD 1011A CHANGED TO GA STD.1019A TYPE E		

LAND LOT NO.
LAND DISTRICT
GMD 6TH

GEORGIA
DEPARTMENT OF TRANSPORTATION
CONSTRUCTION PLAN

PROJECT STP-4001(7)
COUNTY CHATHAM COUNTY
DATE AUGUST, 2003 SH OF