| STATE | PROJECT NUMBER | SHEET NO. | TOTAL SHEETS |
|---|---|---|---|
| GA. | STP-4001(7) | 57 | 585 |

R/W POINT DATA

| IDENTIFICATION NO. | STATION | OFFSET |
|---|---|---|
| 5992 | 136+15.16 | 65.00'RT |
| 5988 | 136+16.75 | 47.10'RT |
| 5993 | 136+12.91 | 90.50'RT |
| 5998 | 137+32.00 | 65.00'RT |
| 6001 | 137+32.00 | 75.00'RT |
| 5999 | 137+66.00 | 65.00'RT |
| 6000 | 137+66.00 | 75.00'RT |

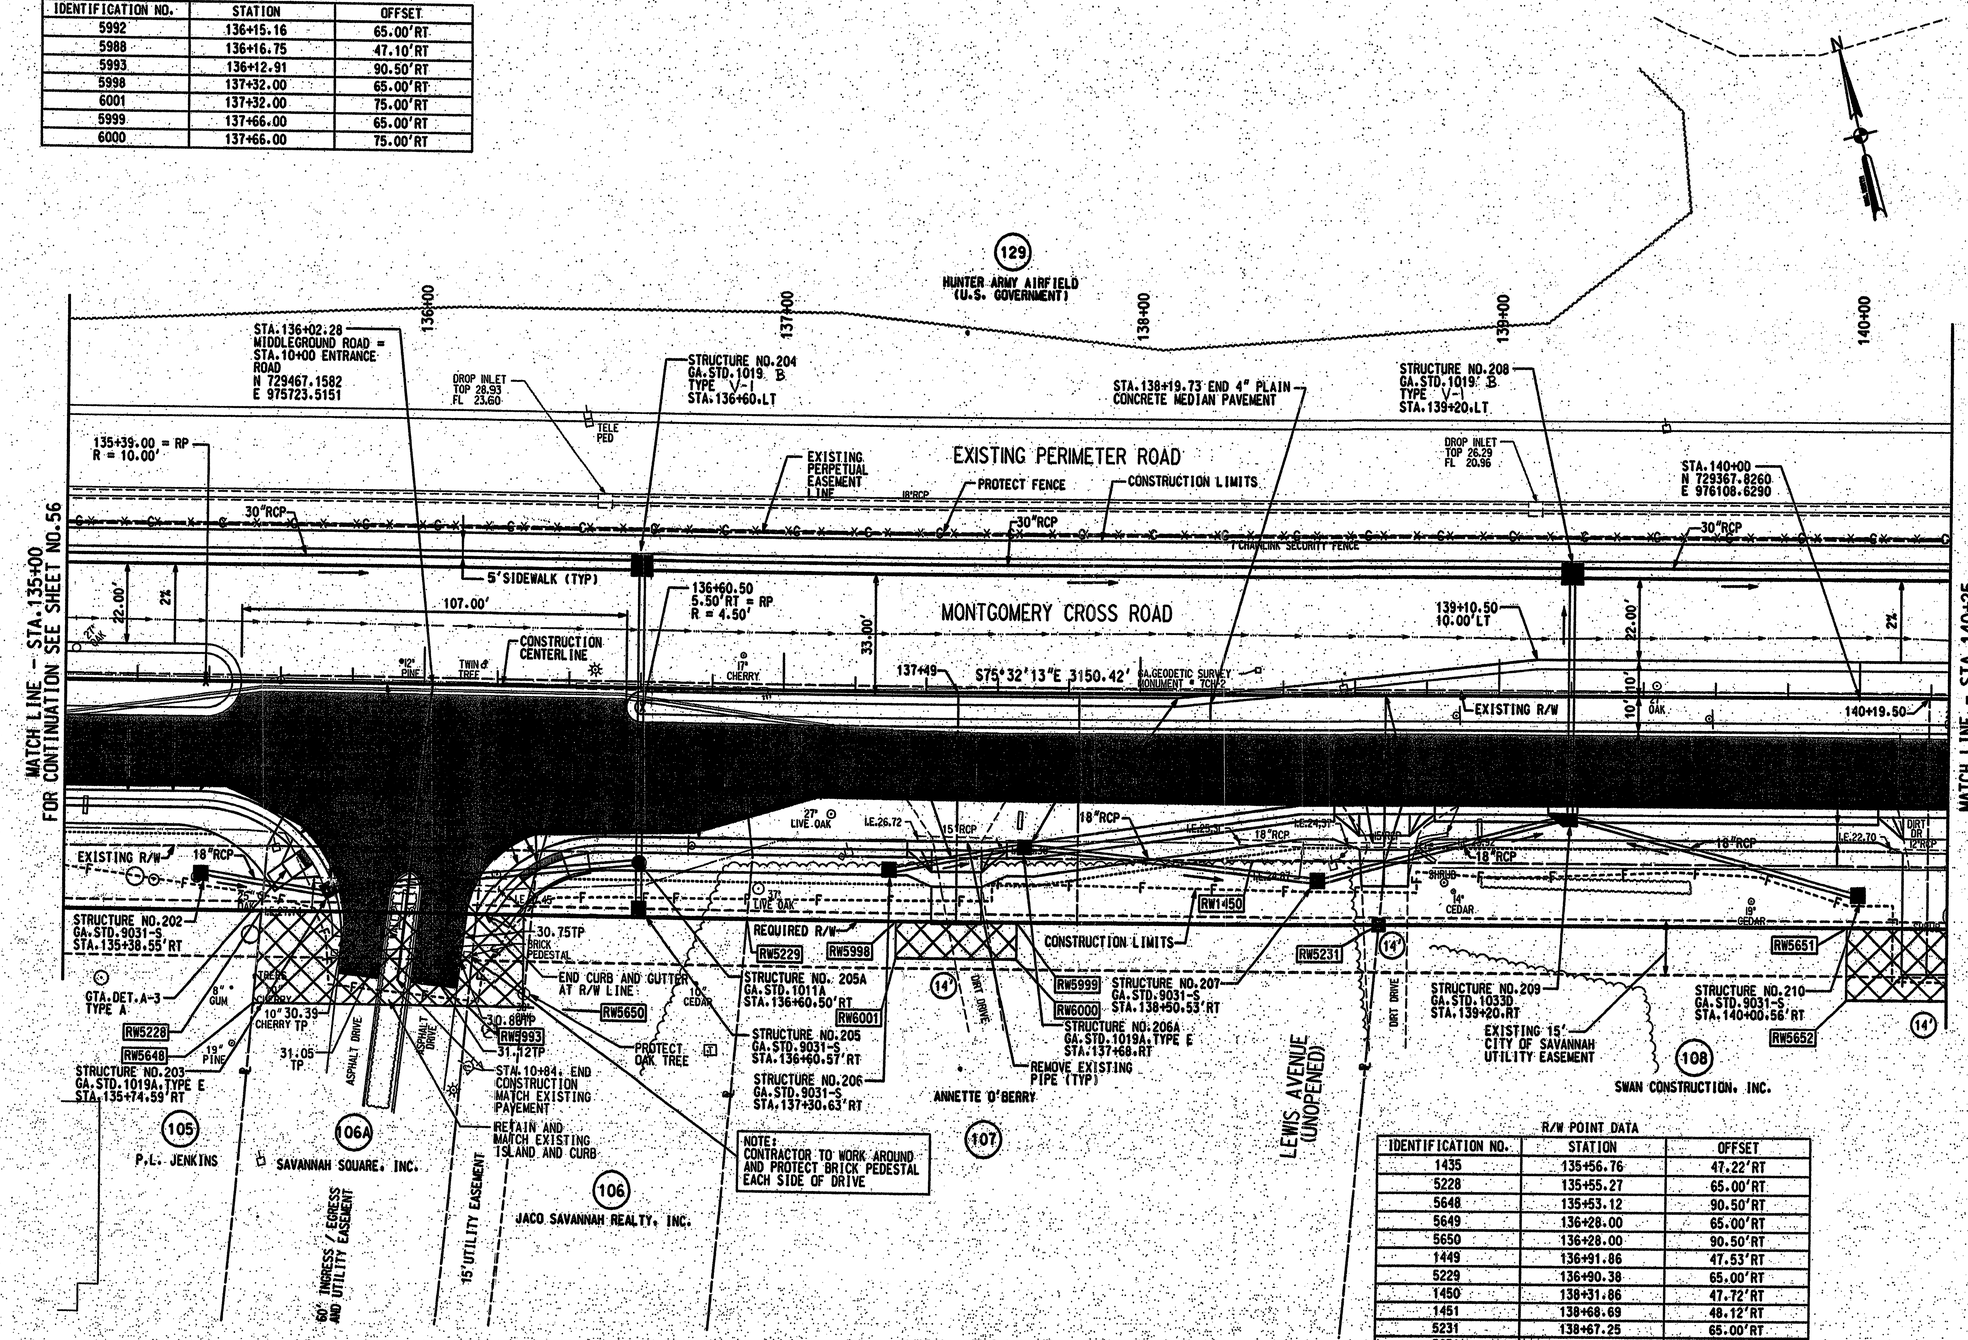


R/W POINT DATA

| IDENTIFICATION NO. | STATION | OFFSET |
|---|---|---|
| 1435 | 135+56.76 | 47.22'RT |
| 5228 | 135+55.27 | 65.00'RT |
| 5648 | 135+53.12 | 90.50'RT |
| 5649 | 136+28.00 | 65.00'RT |
| 5650 | 136+28.00 | 90.50'RT |
| 1449 | 136+91.86 | 47.53'RT |
| 5229 | 136+90.38 | 65.00'RT |
| 1450 | 138+31.86 | 47.72'RT |
| 1451 | 138+68.69 | 48.12'RT |
| 5231 | 138+67.25 | 65.00'RT |
| 5651 | 139+97.00 | 65.00'RT |
| 5652 | 139+97.00 | 85.00'RT |

20 0 20 40
SCALE: 1" = 20'

EXISTING PAVEMENT TO BE OVERLAID

EXISTING PROPERTY LINE
REQUIRED R/W LINE
CONSTRUCTION LIMITS —C— —F—
EASEMENT FOR CONSTR AND MAINT OF SLOPES
EASEMENT FOR CONSTR OF DRIVES
EASEMENT FOR CONSTR OF SLOPE
EXISTING R/W LINE
EXISTING PERPETUAL EASEMENT LINE

| DATE | REVISIONS | DATE | REVISIONS |
|---|---|---|---|
| 3-1-05 | STRUCTURE NO.204 & 208 GA STD 1033D CHANGED TO GA STD.1019A TYPE E | | |

LAND LOT NO.
LAND DISTRICT
GMD 6TH

GEORGIA
DEPARTMENT OF TRANSPORTATION
CONSTRUCTION PLAN

PROJECT STP-4001(7)
COUNTY CHATHAM COUNTY
DATE AUGUST, 2003 SH OF