STATE	PROJECT NUMBER	SHEET NO.	TOTAL SHEETS
GA.	STP-4001(7)	66	585

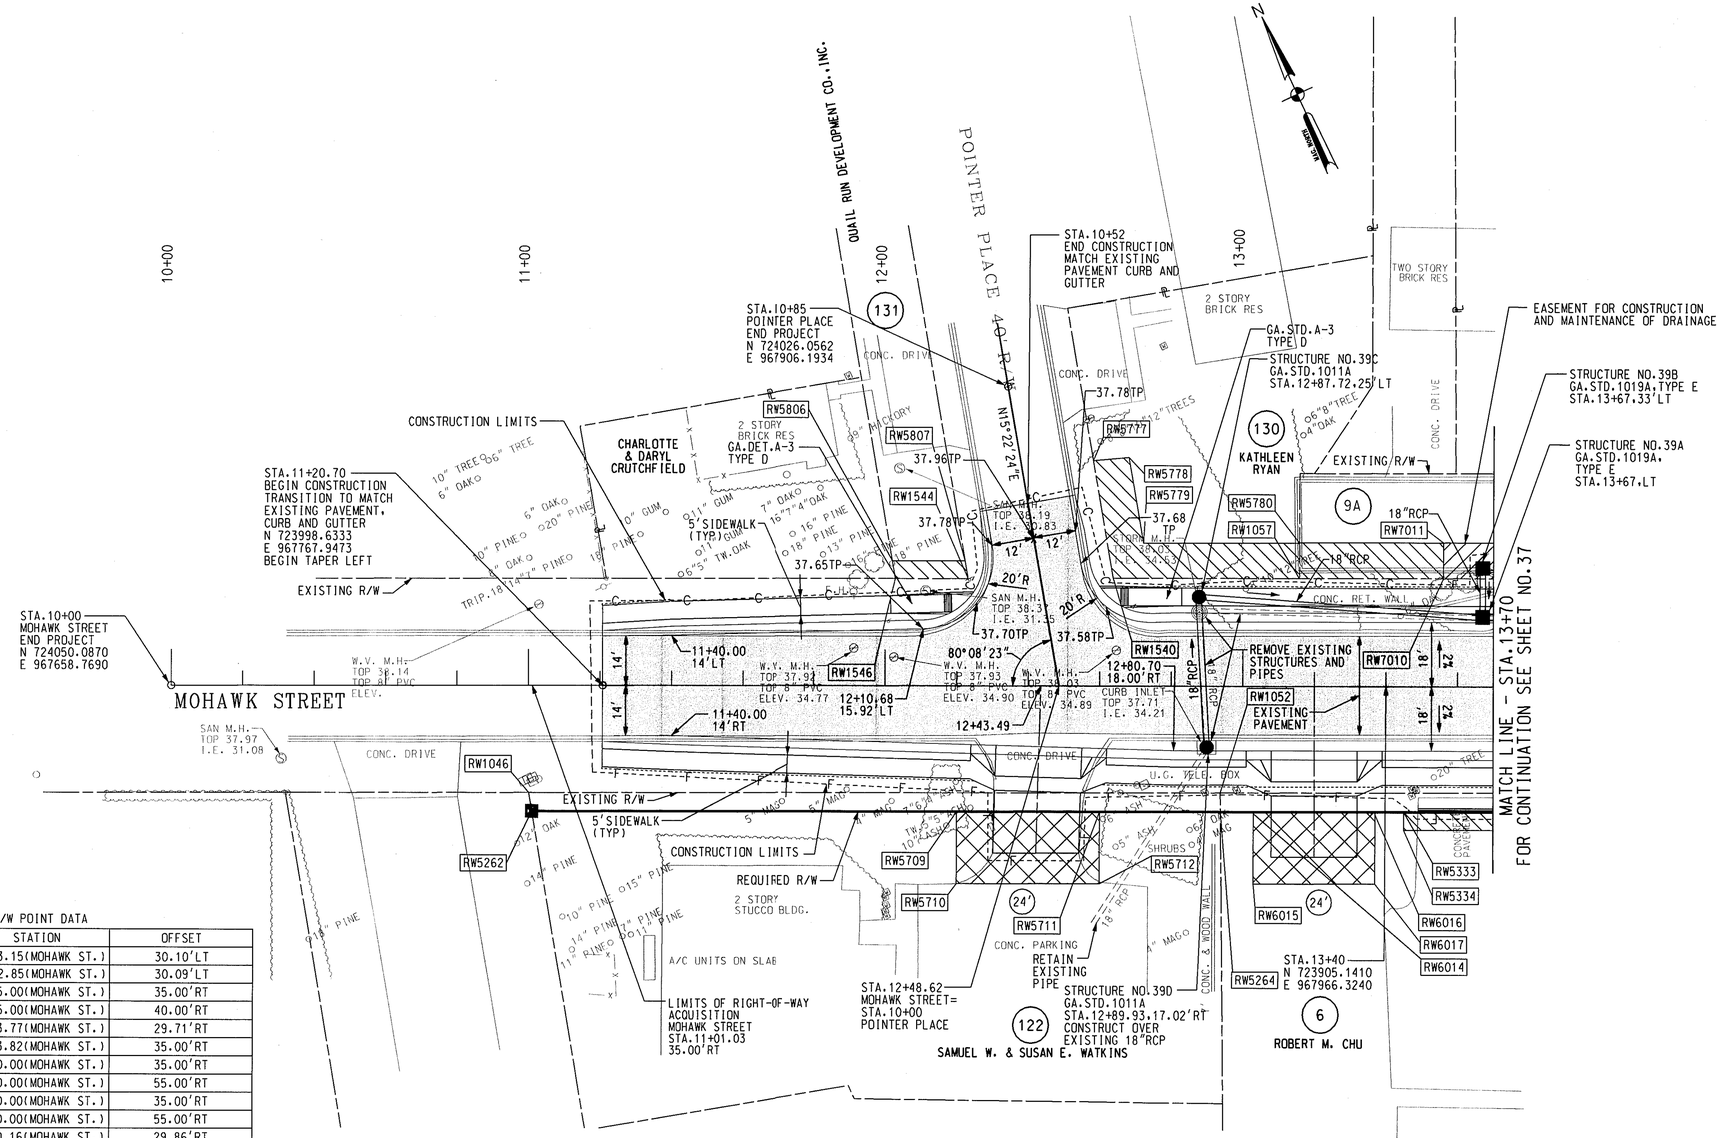

R/W POINT DATA

IDENTIFICATION NO.	STATION	OFFSET
1544	12+23.15(MOHAWK ST.)	30.10'LT
1546	12+02.85(MOHAWK ST.)	30.09'LT
5333	13+45.00(MOHAWK ST.)	35.00'RT
5334	13+45.00(MOHAWK ST.)	40.00'RT
1052	12+93.77(MOHAWK ST.)	29.71'RT
5264	12+93.82(MOHAWK ST.)	35.00'RT
5709	12+20.00(MOHAWK ST.)	35.00'RT
5710	12+20.00(MOHAWK ST.)	55.00'RT
5711	12+60.00(MOHAWK ST.)	35.00'RT
5712	12+60.00(MOHAWK ST.)	55.00'RT
1046	11+00.16(MOHAWK ST.)	29.86'RT
5262	11+01.03(MOHAWK ST.)	35.00'RT
5777	12+58.00(MOHAWK ST.)	63.16'LT
5778	12+68.00(MOHAWK ST.)	64.02'LT
5779	12+72.15(MOHAWK ST.)	40.14'LT
5780	13+15.78(MOHAWK ST.)	40.18'LT
1057	13+15.79(MOHAWK ST.)	30.18'LT
1540	12+63.74(MOHAWK ST.)	30.13'LT
5806	12+01.98(MOHAWK ST.)	35.09'LT
5807	12+22.28(MOHAWK ST.)	35.10'LT
7011	13+56.00(MOHAWK ST.)	40.34'LT
7010	13+56.00(MOHAWK ST.)	30.21'LT

HEADER CURB TABULATION

BEGIN STATION	END STATION	FACE TYPE
13+66.08 LT(MOHAWK)	13+77.95 LT(MOHAWK)	2

EXISTING PAVEMENT TO BE OVERLAID

20 0 20 40

SCALE: 1" = 20'

EXISTING PROPERTY LINE
REQUIRED R/W LINE
CONSTRUCTION LIMITS
EASEMENT FOR CONSTR AND MAINT OF SLOPES
EASEMENT FOR CONSTR OF DRIVES
EASEMENT FOR CONSTR OF SLOPE
EXISTING R/W LINE
EXISTING PERPETUAL EASEMENT LINE

DATE	REVISIONS	DATE	REVISIONS

LAND LOT NO.
LAND DISTRICT
GMD 6TH

MOHAWK STREET

GEORGIA
DEPARTMENT OF TRANSPORTATION
CONSTRUCTION PLAN

PROJECT STP-4001(7)
COUNTY CHATHAM COUNTY
DATE AUGUST, 2003 SH OF