STATE	PROJECT NUMBER	SHEET NO.	TOTAL SHEETS
GA.	STP-4001(7)	75	585

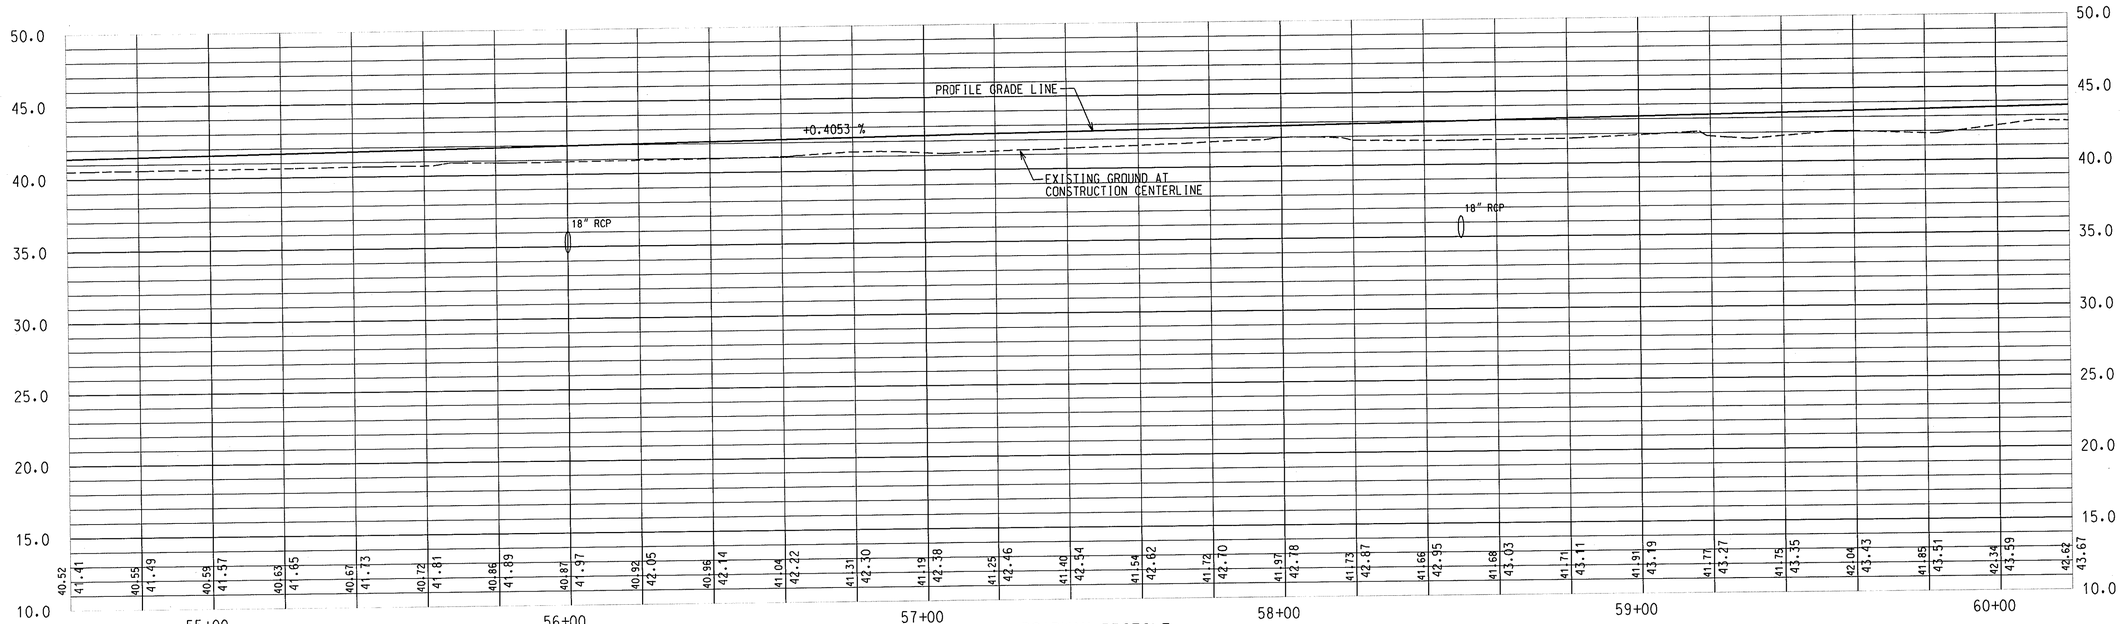

ROADWAY PROFILE

SCALE: HORIZ. 1" = 20'
VERT. 1" = 5'

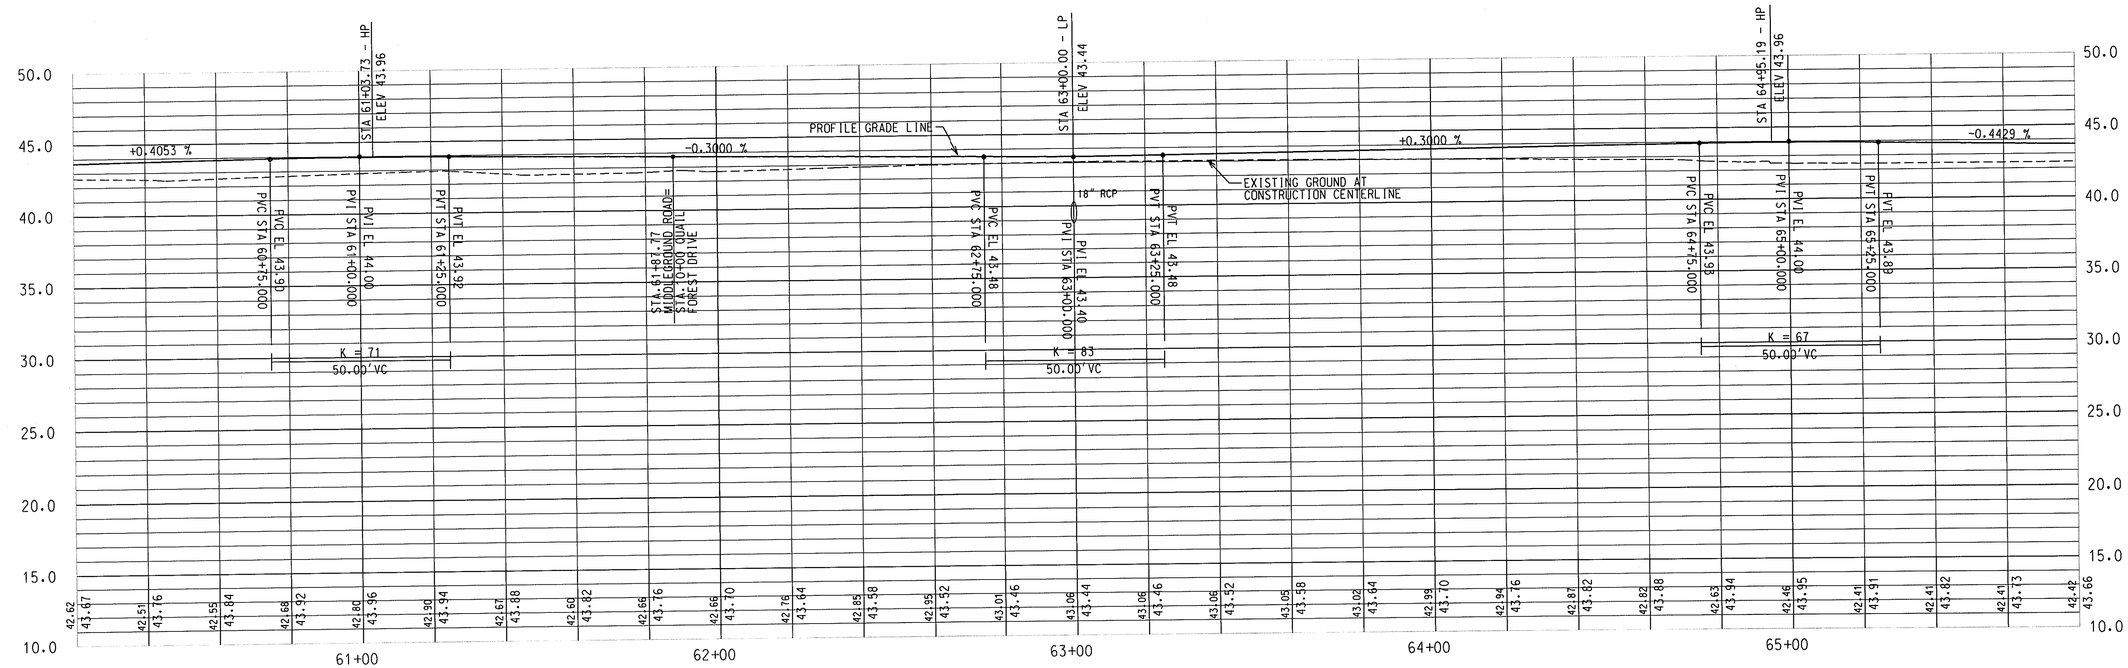

ROADWAY PROFILE

SCALE: HORIZ. 1" = 20'
VERT. 1" = 5'

EXISTING PROPERTY LINE
REQUIRED R/W LINE
CONSTRUCTION LIMITS —·C·—·F·—
EASEMENT FOR CONSTR AND MAINT OF SLOPES
EASEMENT FOR CONSTR OF DRIVES
EASEMENT FOR CONSTR OF SLOPE
EXISTING R/W LINE
EXISTING PERPETUAL EASEMENT LINE

DATE	REVISIONS	DATE	REVISIONS

LAND LOT NO.

LAND DISTRICT

GMD 6TH

GEORGIA
DEPARTMENT OF TRANSPORTATION

ROADWAY PROFILES (MAINLINE)

PROJECT STP-4001(7)
COUNTY CHATHAM COUNTY
DATE AUGUST, 2003 SH OF