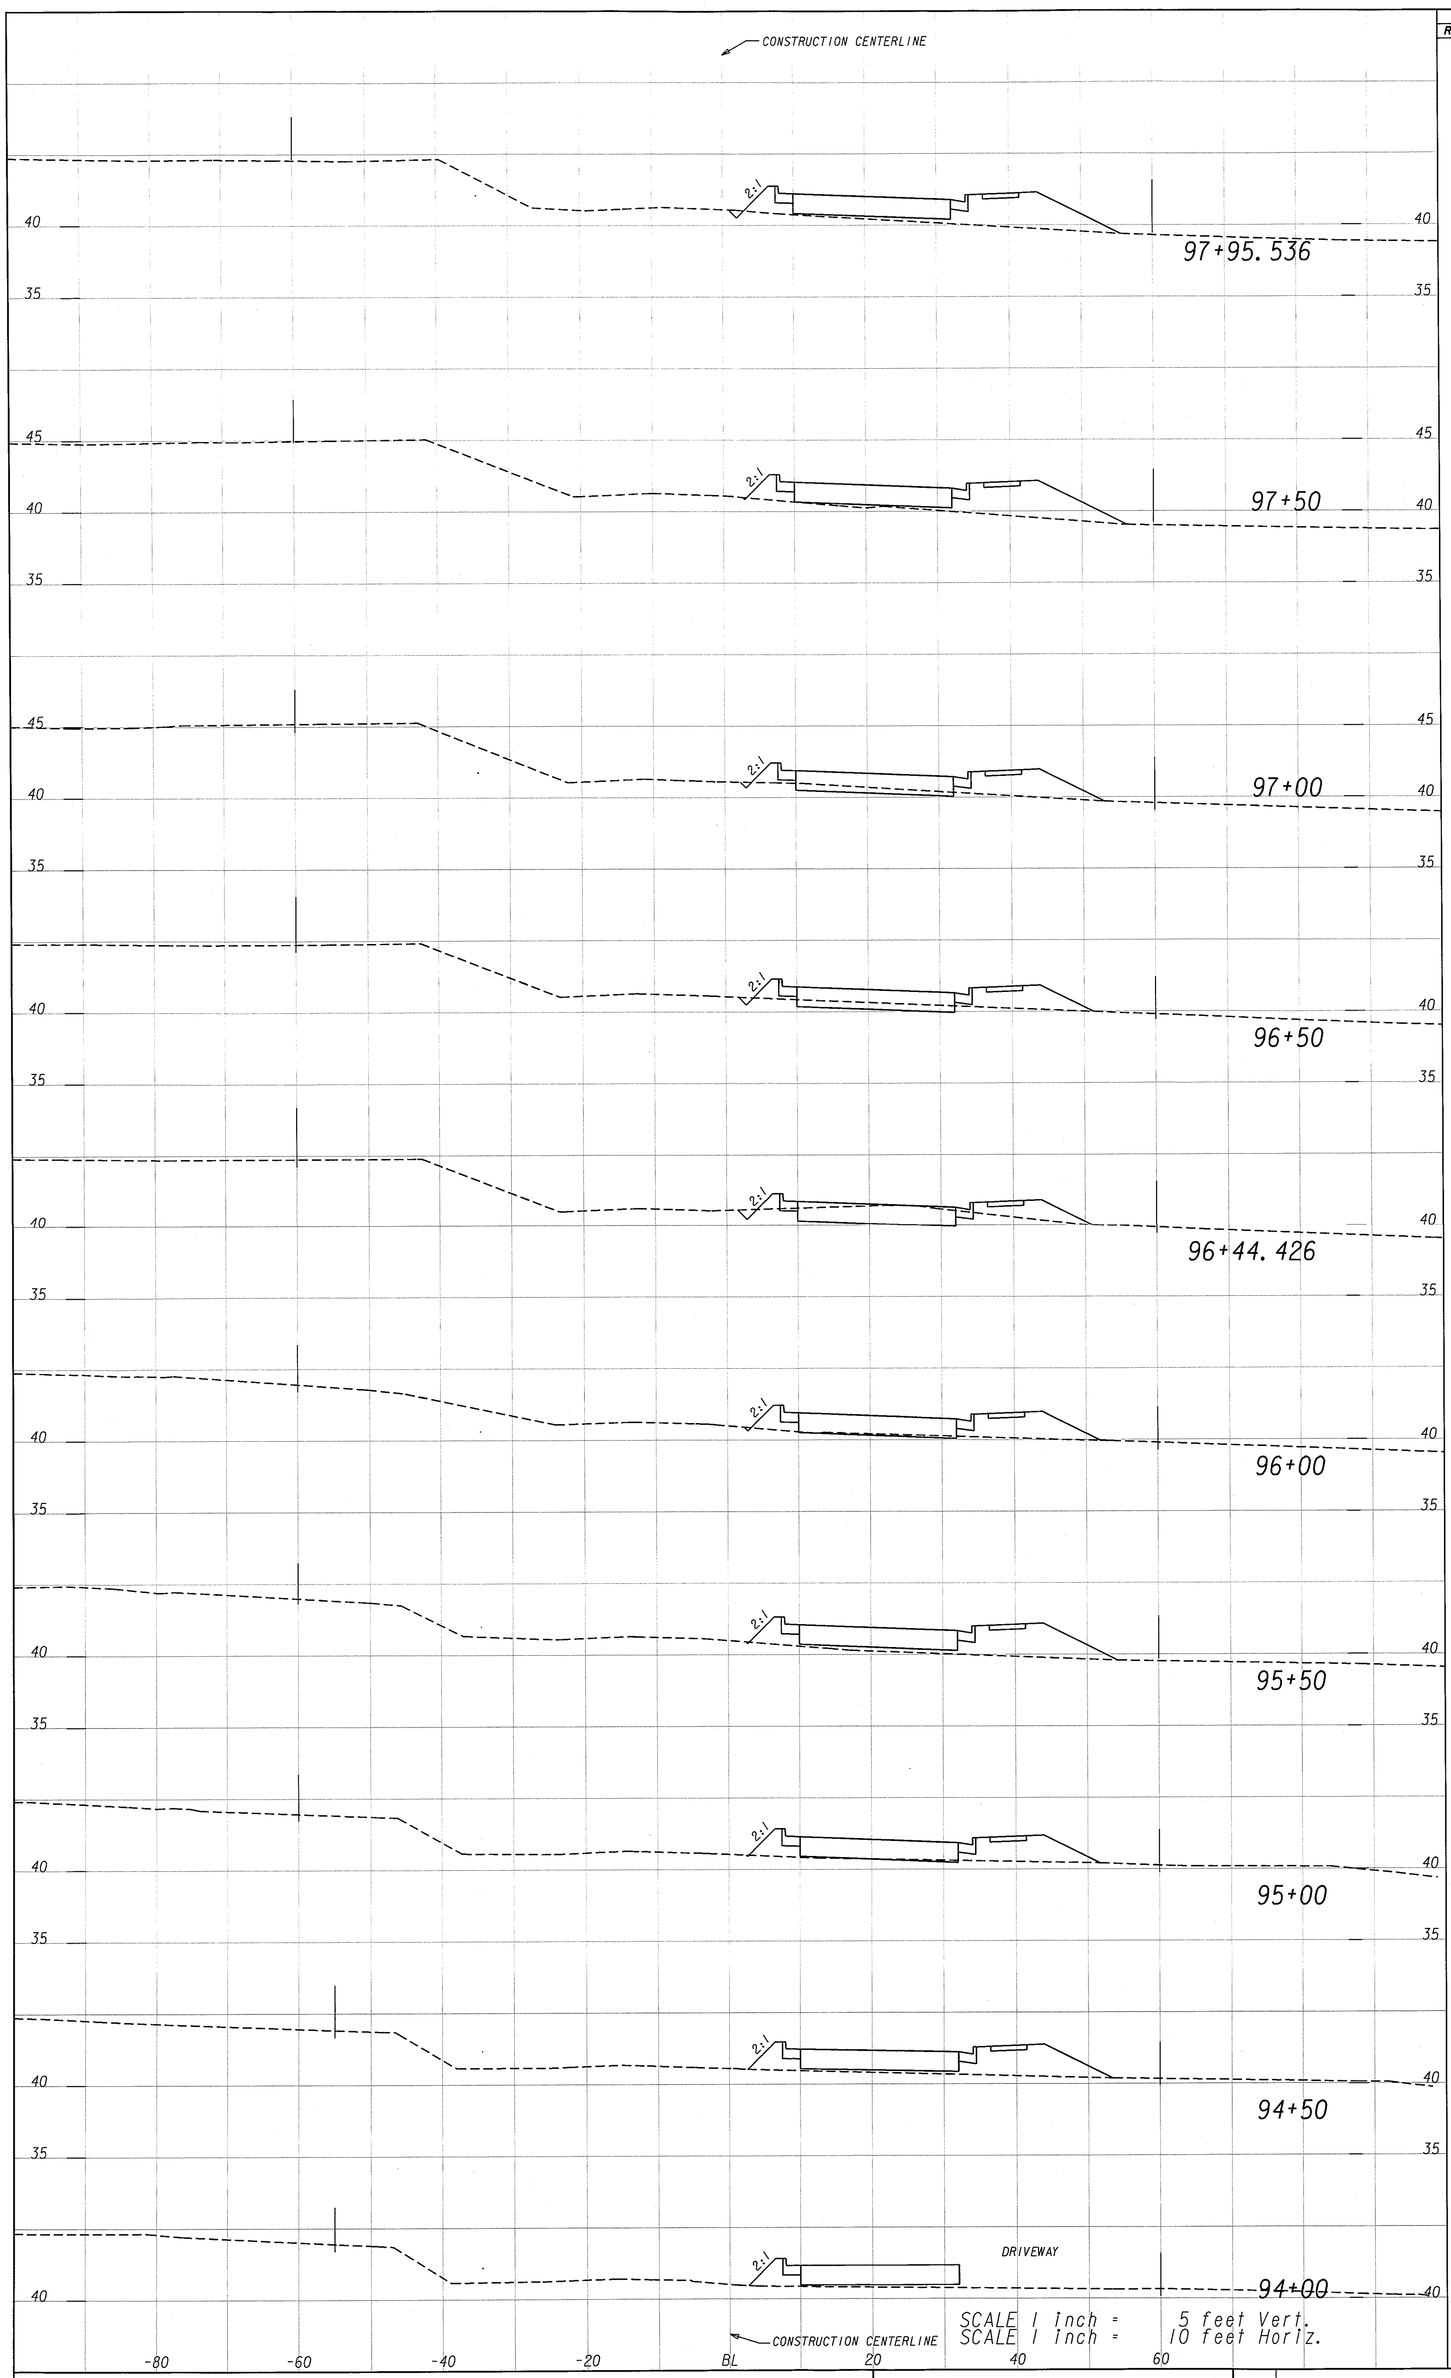

STAGE 2	STAGING CROSS SECTIONS MIDDLEGROUND ROAD	STATE GA.	PROJECT NUMBER STP-4001 (7)	SHEET NO. 162	TOTAL SHEETS 585