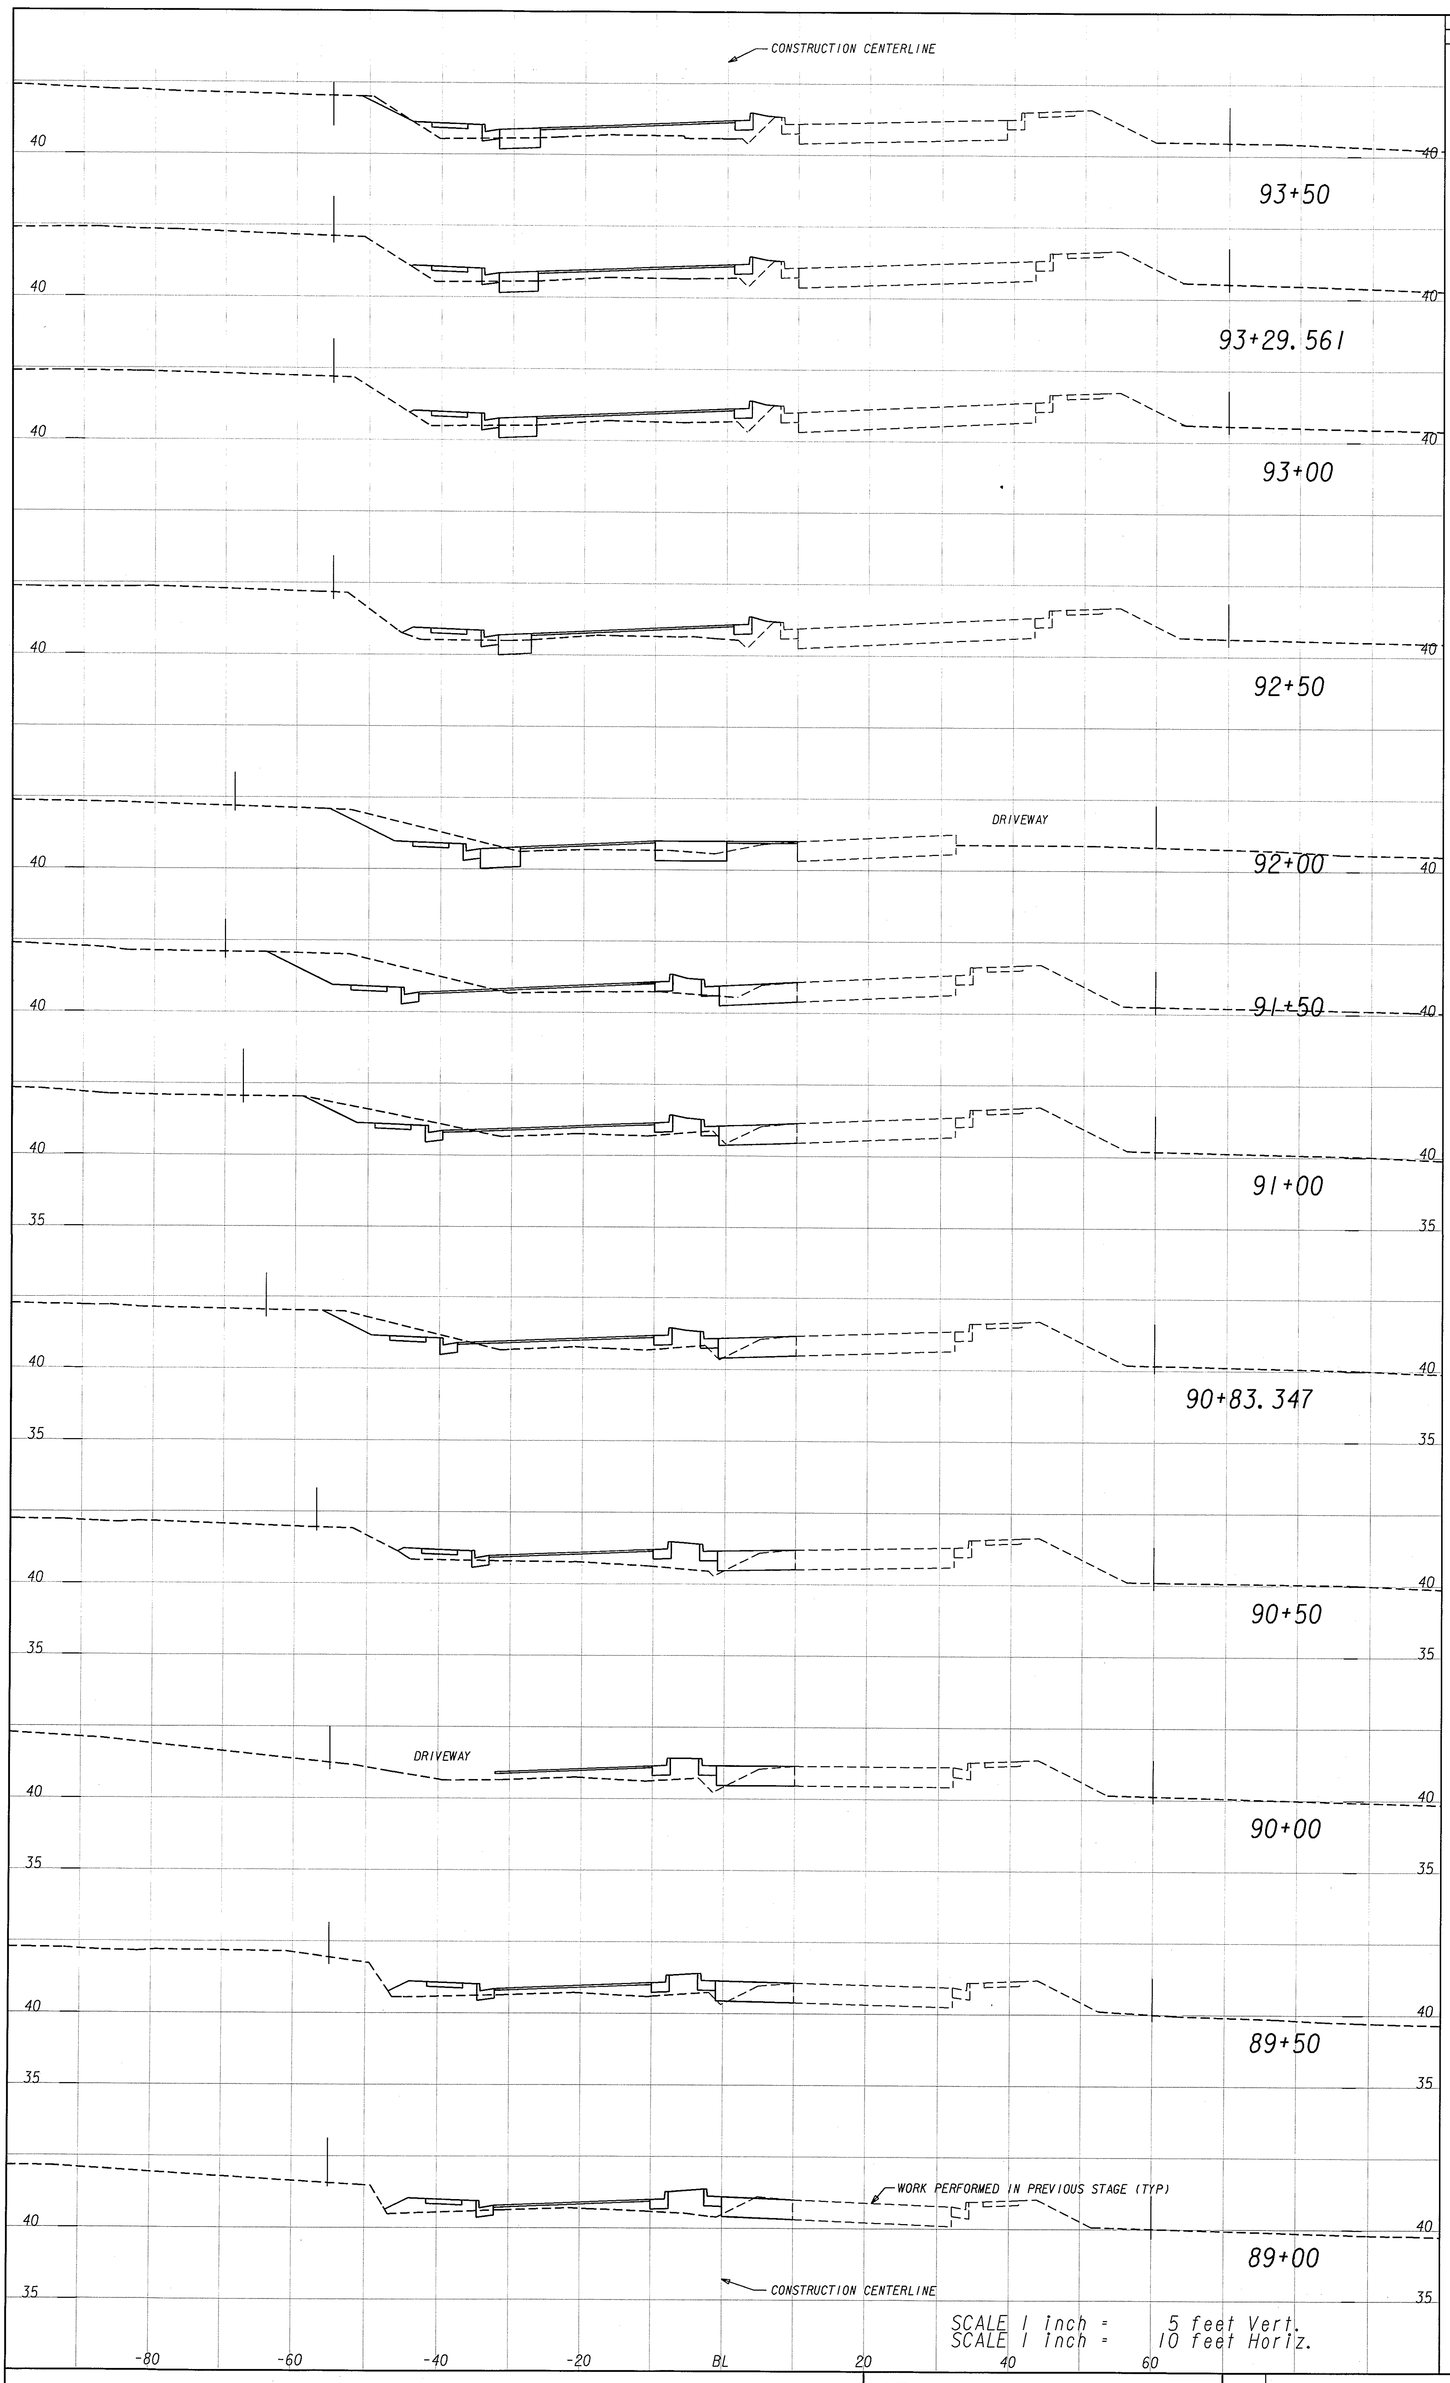

STAGE 2A	STAGING CROSS SECTIONS	STATE	PROJECT NUMBER	SHEET NO.	TOTAL SHEETS
	MIDDLEGROUND ROAD	GA.	STP-4001 (7)	179	585