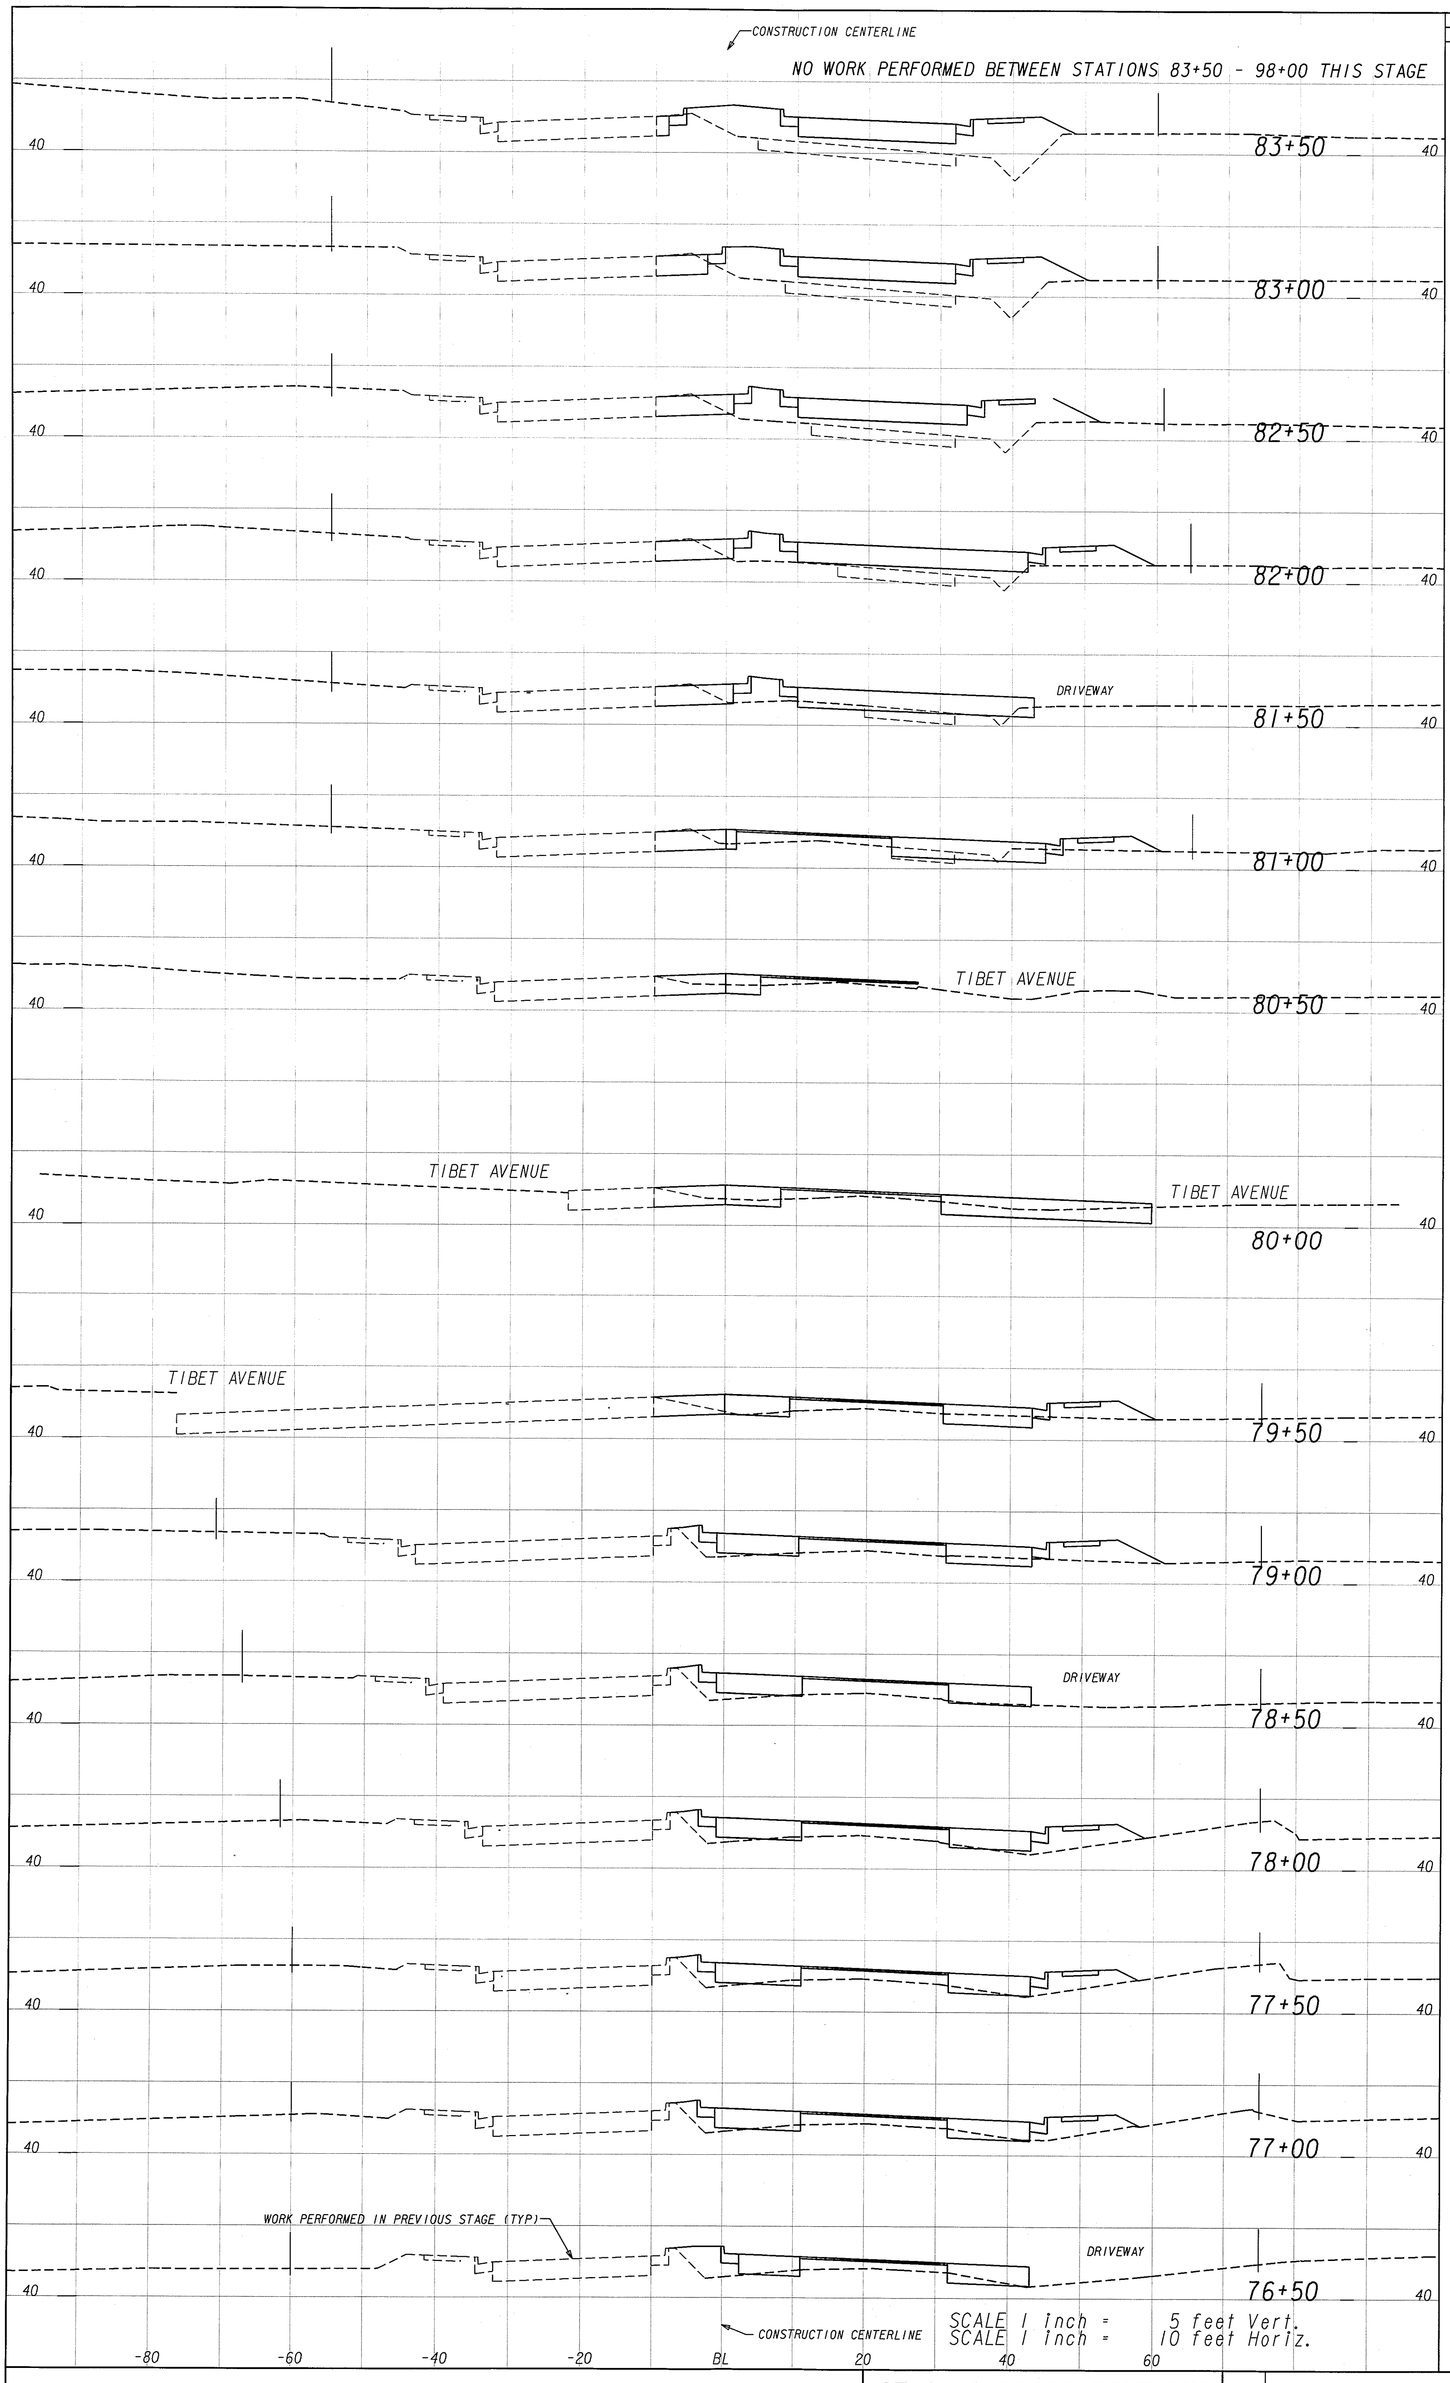

Rdwy. Exc	Fill

	STAGING CROSS SECTIONS	STATE	PROJECT NUMBER	SHEET NO.	TOTAL SHEETS
STAGE 3	MIDDLEGROUND ROAD	GA.	STP-4001 (7)	194	585