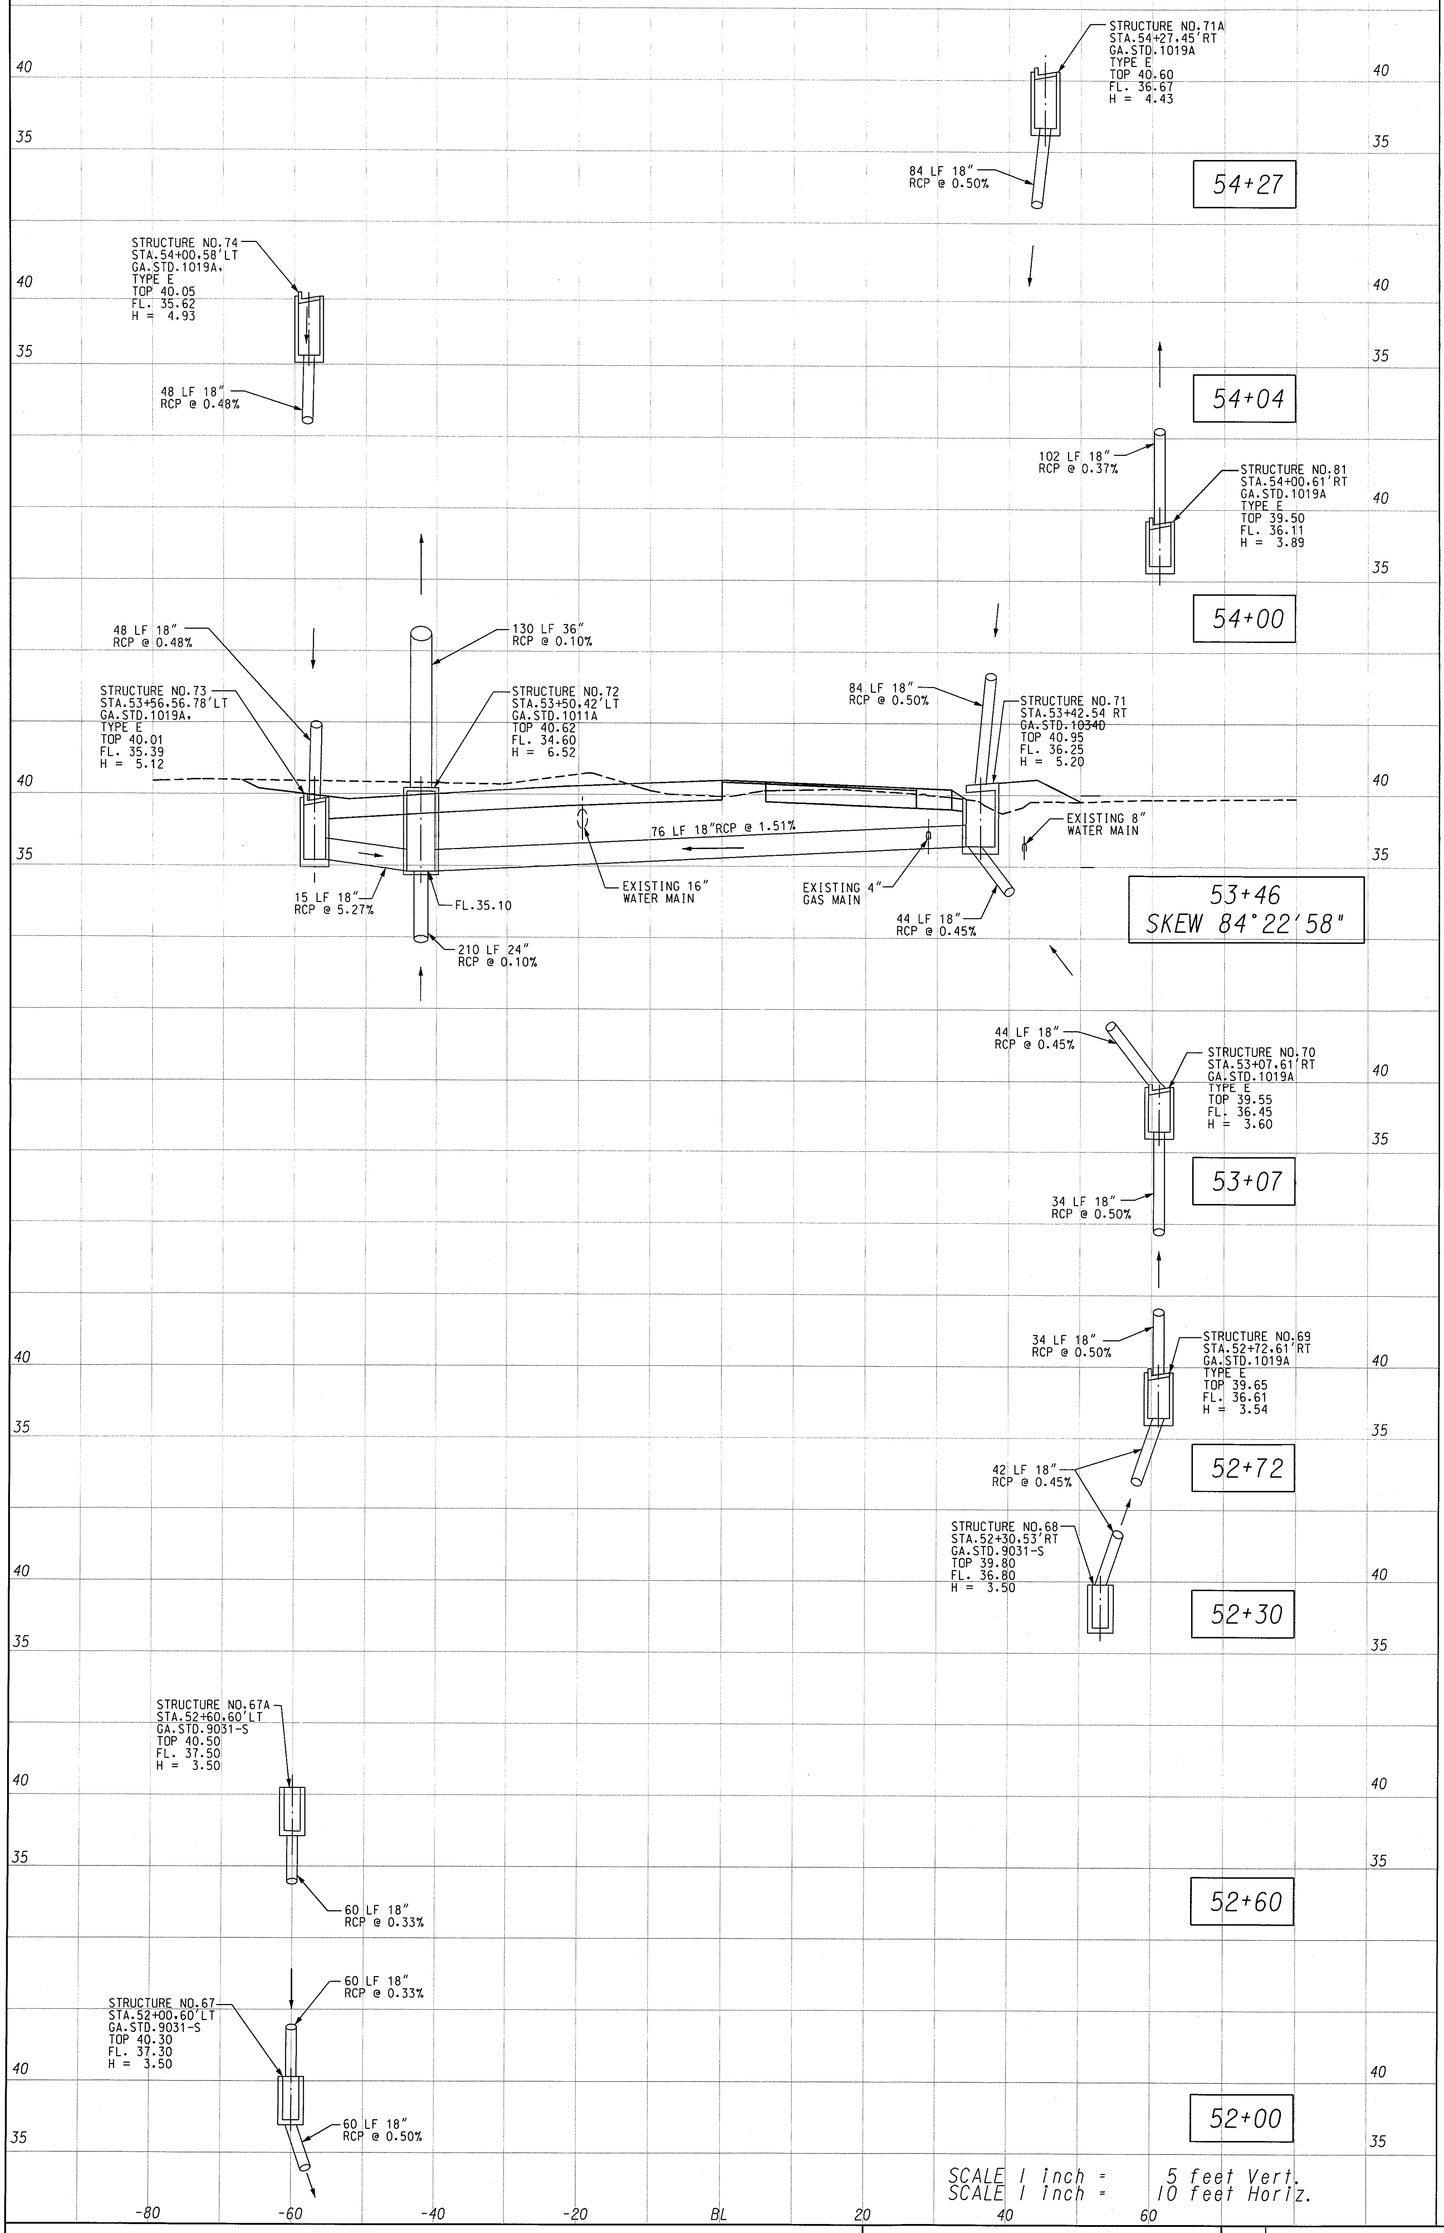

DRAINAGE SECTIONS	STATE	PROJECT NUMBER	SHEET NO.	TOTAL SHEETS
	GA.	STP-4001(7)	216	585