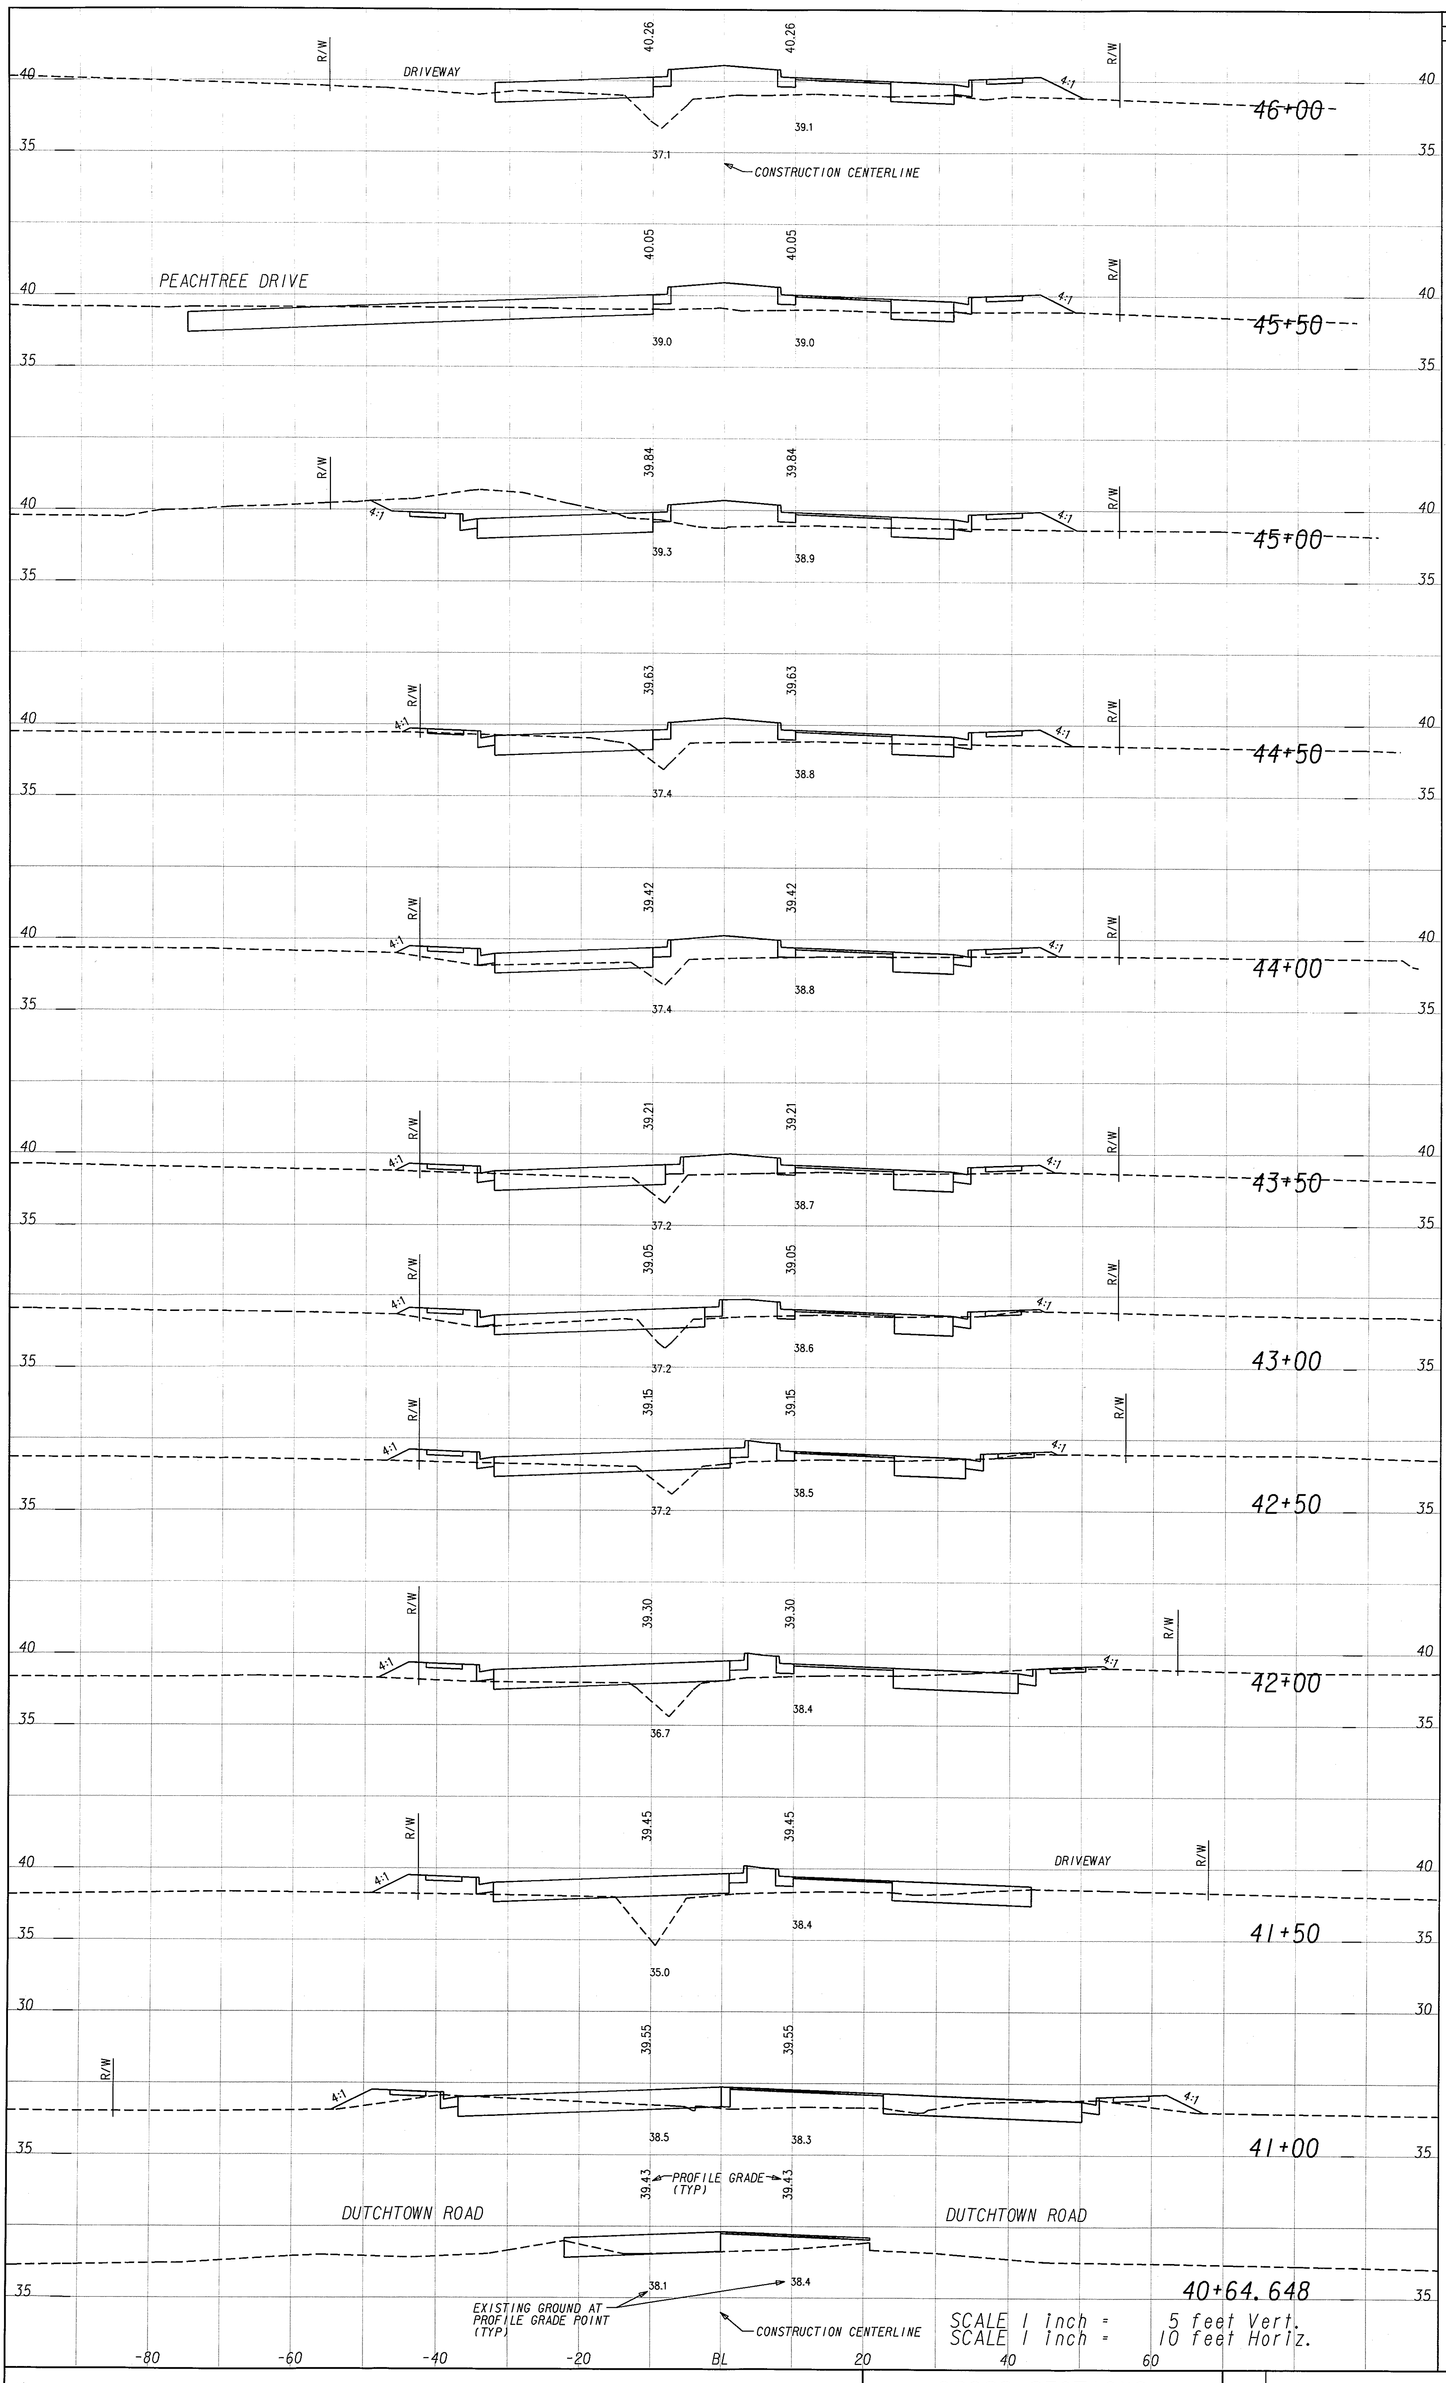

CROSS SECTIONS	STATE	PROJECT NUMBER	SHEET NO.	TOTAL SHEETS
MIDDLEGROUND ROAD	GA.	STP-4001 (7)	242	585