STATE	PROJECT NUMBER	SHEET NO.	TOTAL SHEETS
GA.	STP-4001(7)	277	585

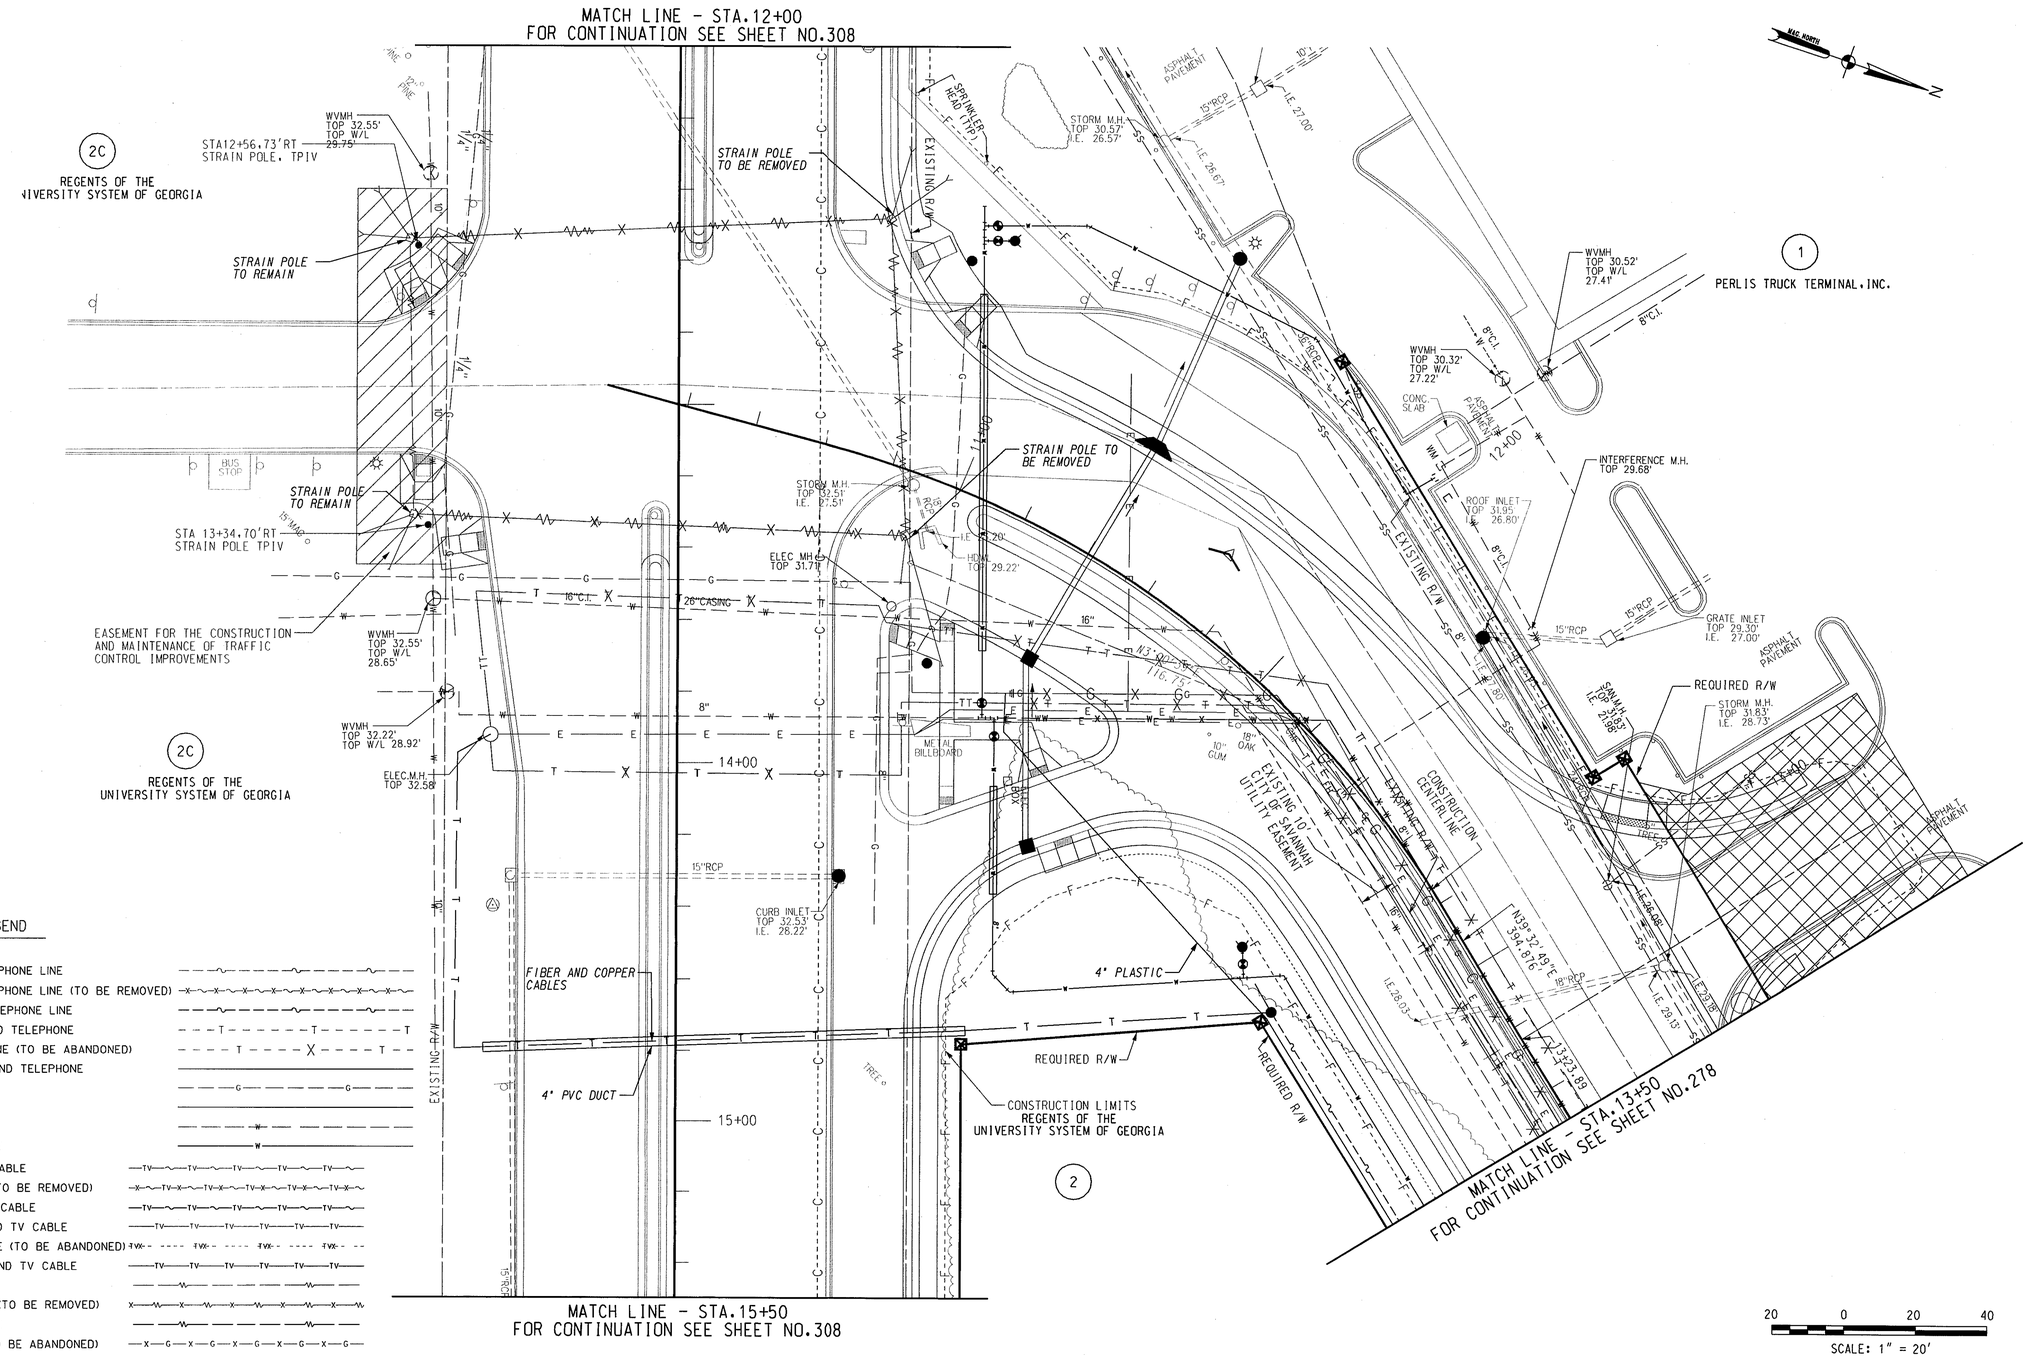

UTILITIES LEGEND

- EXISTING AERIAL TELEPHONE LINE
- EXISTING AERIAL TELEPHONE LINE (TO BE REMOVED)
- PROPOSED AERIAL TELEPHONE LINE
- EXISTING UNDERGROUND TELEPHONE
- EXISTING UG TELEPHONE (TO BE ABANDONED)
- PROPOSED UNDERGROUND TELEPHONE
- EXISTING GAS LINE
- PROPOSED GAS LINE
- EXISTING WATER LINE
- PROPOSED WATER LINE
- EXISTING AERIAL TV CABLE
- EXISTING AERIAL TV (TO BE REMOVED)
- PROPOSED AERIAL TV CABLE
- EXISTING UNDERGROUND TV CABLE
- EXISTING UG TV CABLE (TO BE ABANDONED)
- PROPOSED UNDERGROUND TV CABLE
- EXISTING POWER LINE
- EXISTING POWER LINE (TO BE REMOVED)
- PROPOSED POWER LINE
- EXISTING GAS LINE (TO BE ABANDONED)
- EXISTING WATER LINE (TO BE ABANDONED)

20 0 20 40

SCALE: 1" = 20'

- EXISTING PROPERTY LINE
- REQUIRED R/W LINE
- CONSTRUCTION LIMITS
- EASEMENT FOR CONSTR AND MAINT OF SLOPES
- EASEMENT FOR CONSTR OF DRIVES
- EASEMENT FOR CONSTR OF SLOPE
- EXISTING R/W LINE
- EXISTING PERPETUAL EASEMENT LINE

DATE	REVISIONS	DATE	REVISIONS

LAND LOT NO.

LAND DISTRICT

GMD 6TH

GEORGIA
DEPARTMENT OF TRANSPORTATION

UTILITY PLAN

PROJECT STP-4001(7)
COUNTY CHATHAM COUNTY
DATE AUGUST, 2003 SH OF