STATE	PROJECT NUMBER	SHEET NO.	TOTAL SHEETS
GA.	STP-4001(7)	314K	585

VOID

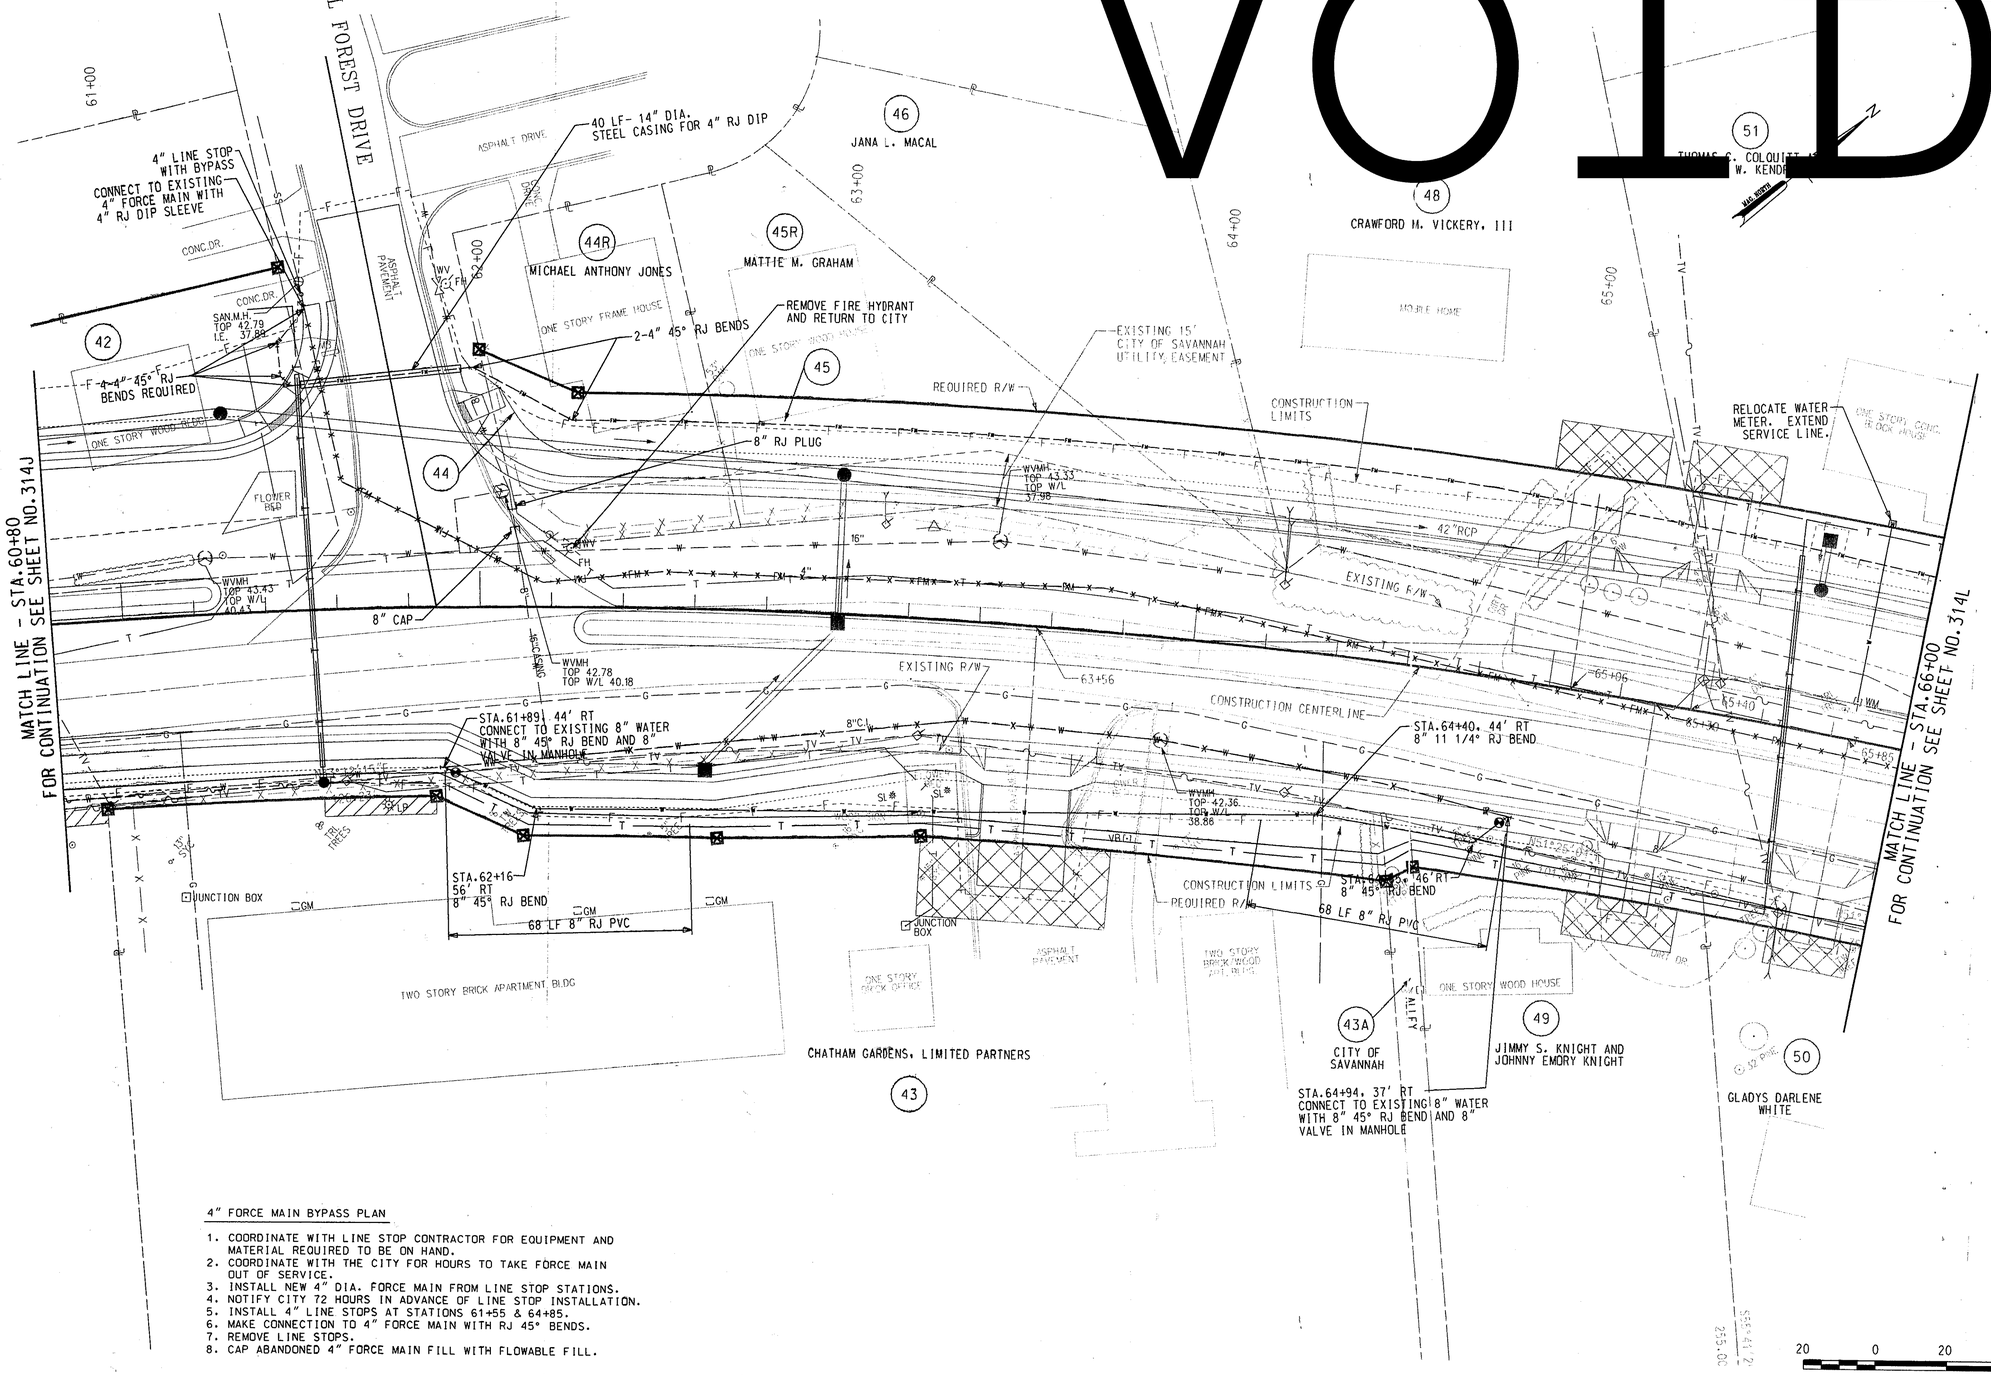

4" FORCE MAIN BYPASS PLAN

1. COORDINATE WITH LINE STOP CONTRACTOR FOR EQUIPMENT AND MATERIAL REQUIRED TO BE ON HAND.
2. COORDINATE WITH THE CITY FOR HOURS TO TAKE FORCE MAIN OUT OF SERVICE.
3. INSTALL NEW 4" DIA. FORCE MAIN FROM LINE STOP STATIONS.
4. NOTIFY CITY 72 HOURS IN ADVANCE OF LINE STOP INSTALLATION.
5. INSTALL 4" LINE STOPS AT STATIONS 61+55 & 64+85.
6. MAKE CONNECTION TO 4" FORCE MAIN WITH RJ 45° BENDS.
7. REMOVE LINE STOPS.
8. CAP ABANDONED 4" FORCE MAIN FILL WITH FLOWABLE FILL.

20 0 20 40

SCALE: 1" = 20'

EXISTING PROPERTY LINE
REQUIRED R/W LINE
CONSTRUCTION LIMITS
EASEMENT FOR CONSTR AND MAINT OF SLOPES
EASEMENT FOR CONSTR OF DRIVES
EASEMENT FOR CONSTR OF SLOPE
EXISTING R/W LINE
EXISTING PERPETUAL EASEMENT LINE

DATE	REVISIONS	DATE	REVISIONS
32304	ADDED UTILITY RELOCATION PLAN		

LAND LOT NO.
LAND DISTRICT
GMD 6TH

GEORGIA
DEPARTMENT OF TRANSPORTATION

UTILITY RELOCATION PLAN

PROJECT STP-4001(7)
COUNTY CHATHAM COUNTY
DATE AUGUST, 2003 SH OF