STATE	PROJECT NUMBER	SHEET NO.	TOTAL SHEETS
GA.	STP-4001(7)	314Q	585

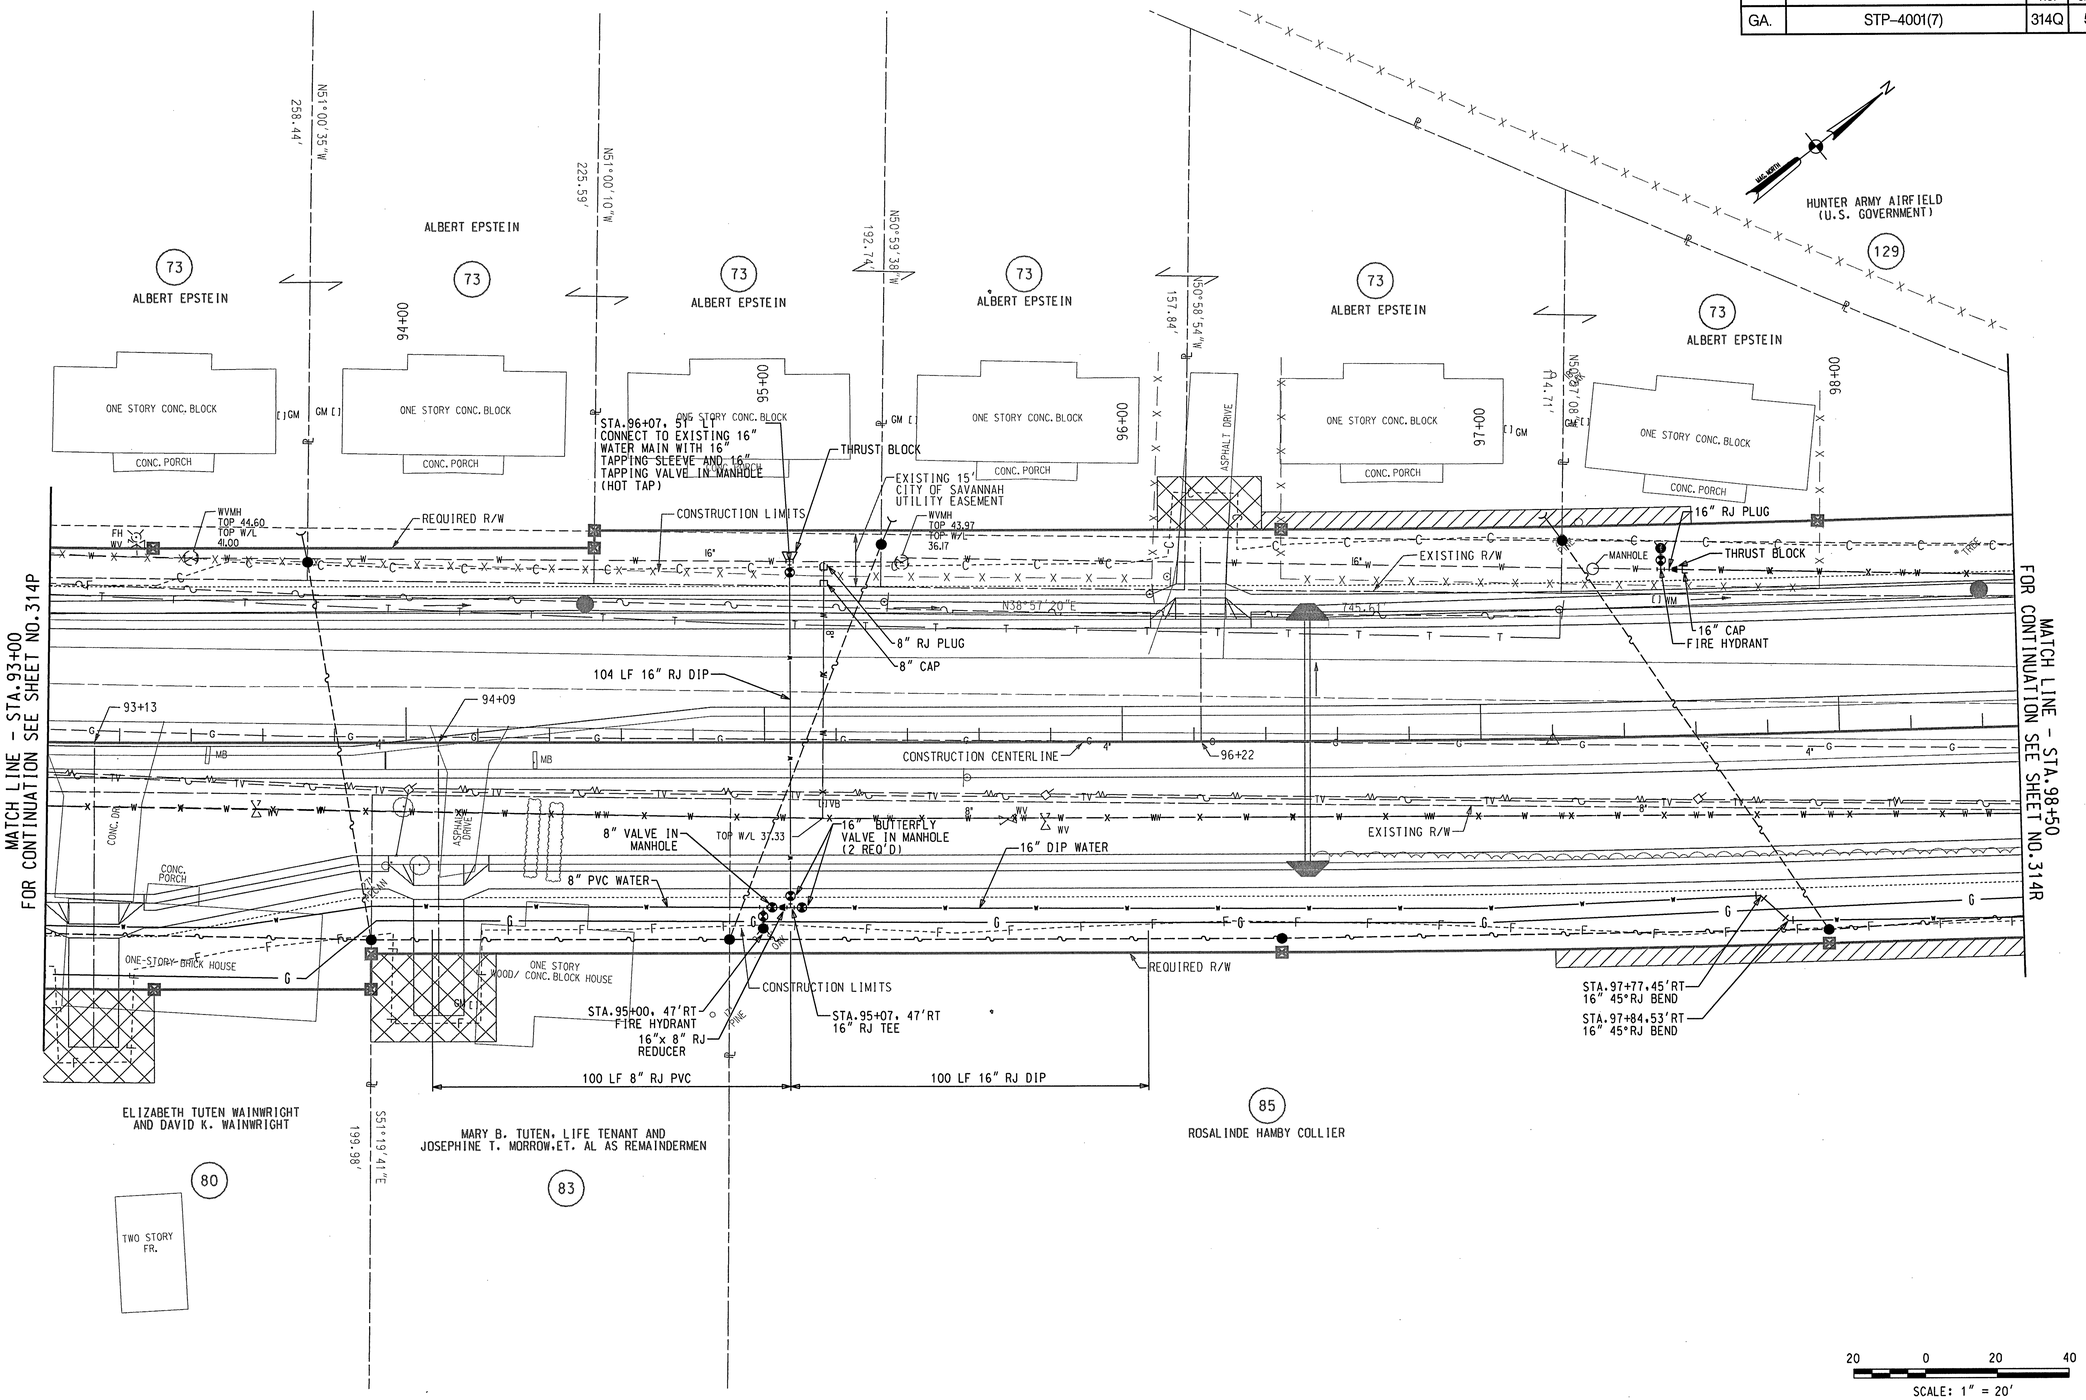

EXISTING PROPERTY LINE	
REQUIRED R/W LINE	
CONSTRUCTION LIMITS	-C- -F-
EASEMENT FOR CONSTR AND MAINT OF SLOPES	
EASEMENT FOR CONSTR OF DRIVES	
EASEMENT FOR CONSTR OF SLOPE	
EXISTING R/W LINE	
EXISTING PERPETUAL EASEMENT LINE	

DATE	REVISIONS	DATE	REVISIONS
32304	ADDED UTILITY RELOCATION PLAN		
2-1-05	GENERAL REVISIONS PER CITY OF SAVANNAH COMMENTS (STA.93+50 MOVED WATERMAIN FROM 52'RT TO 46'RT.ADDED 2-45° BENDS AT STA.97+77.45'RT.AND STA.97+84.53'RT)		

LAND LOT NO.

LAND DISTRICT

GMD 6TH

GEORGIA
DEPARTMENT OF TRANSPORTATION

UTILITY RELOCATION PLAN

PROJECT STP-4001(7)
COUNTY CHATHAM COUNTY
DATE AUGUST, 2003 SH OF