STATE	PROJECT NUMBER	SHEET NO.	TOTAL SHEETS
GA.	STP-4001(7)	318	585

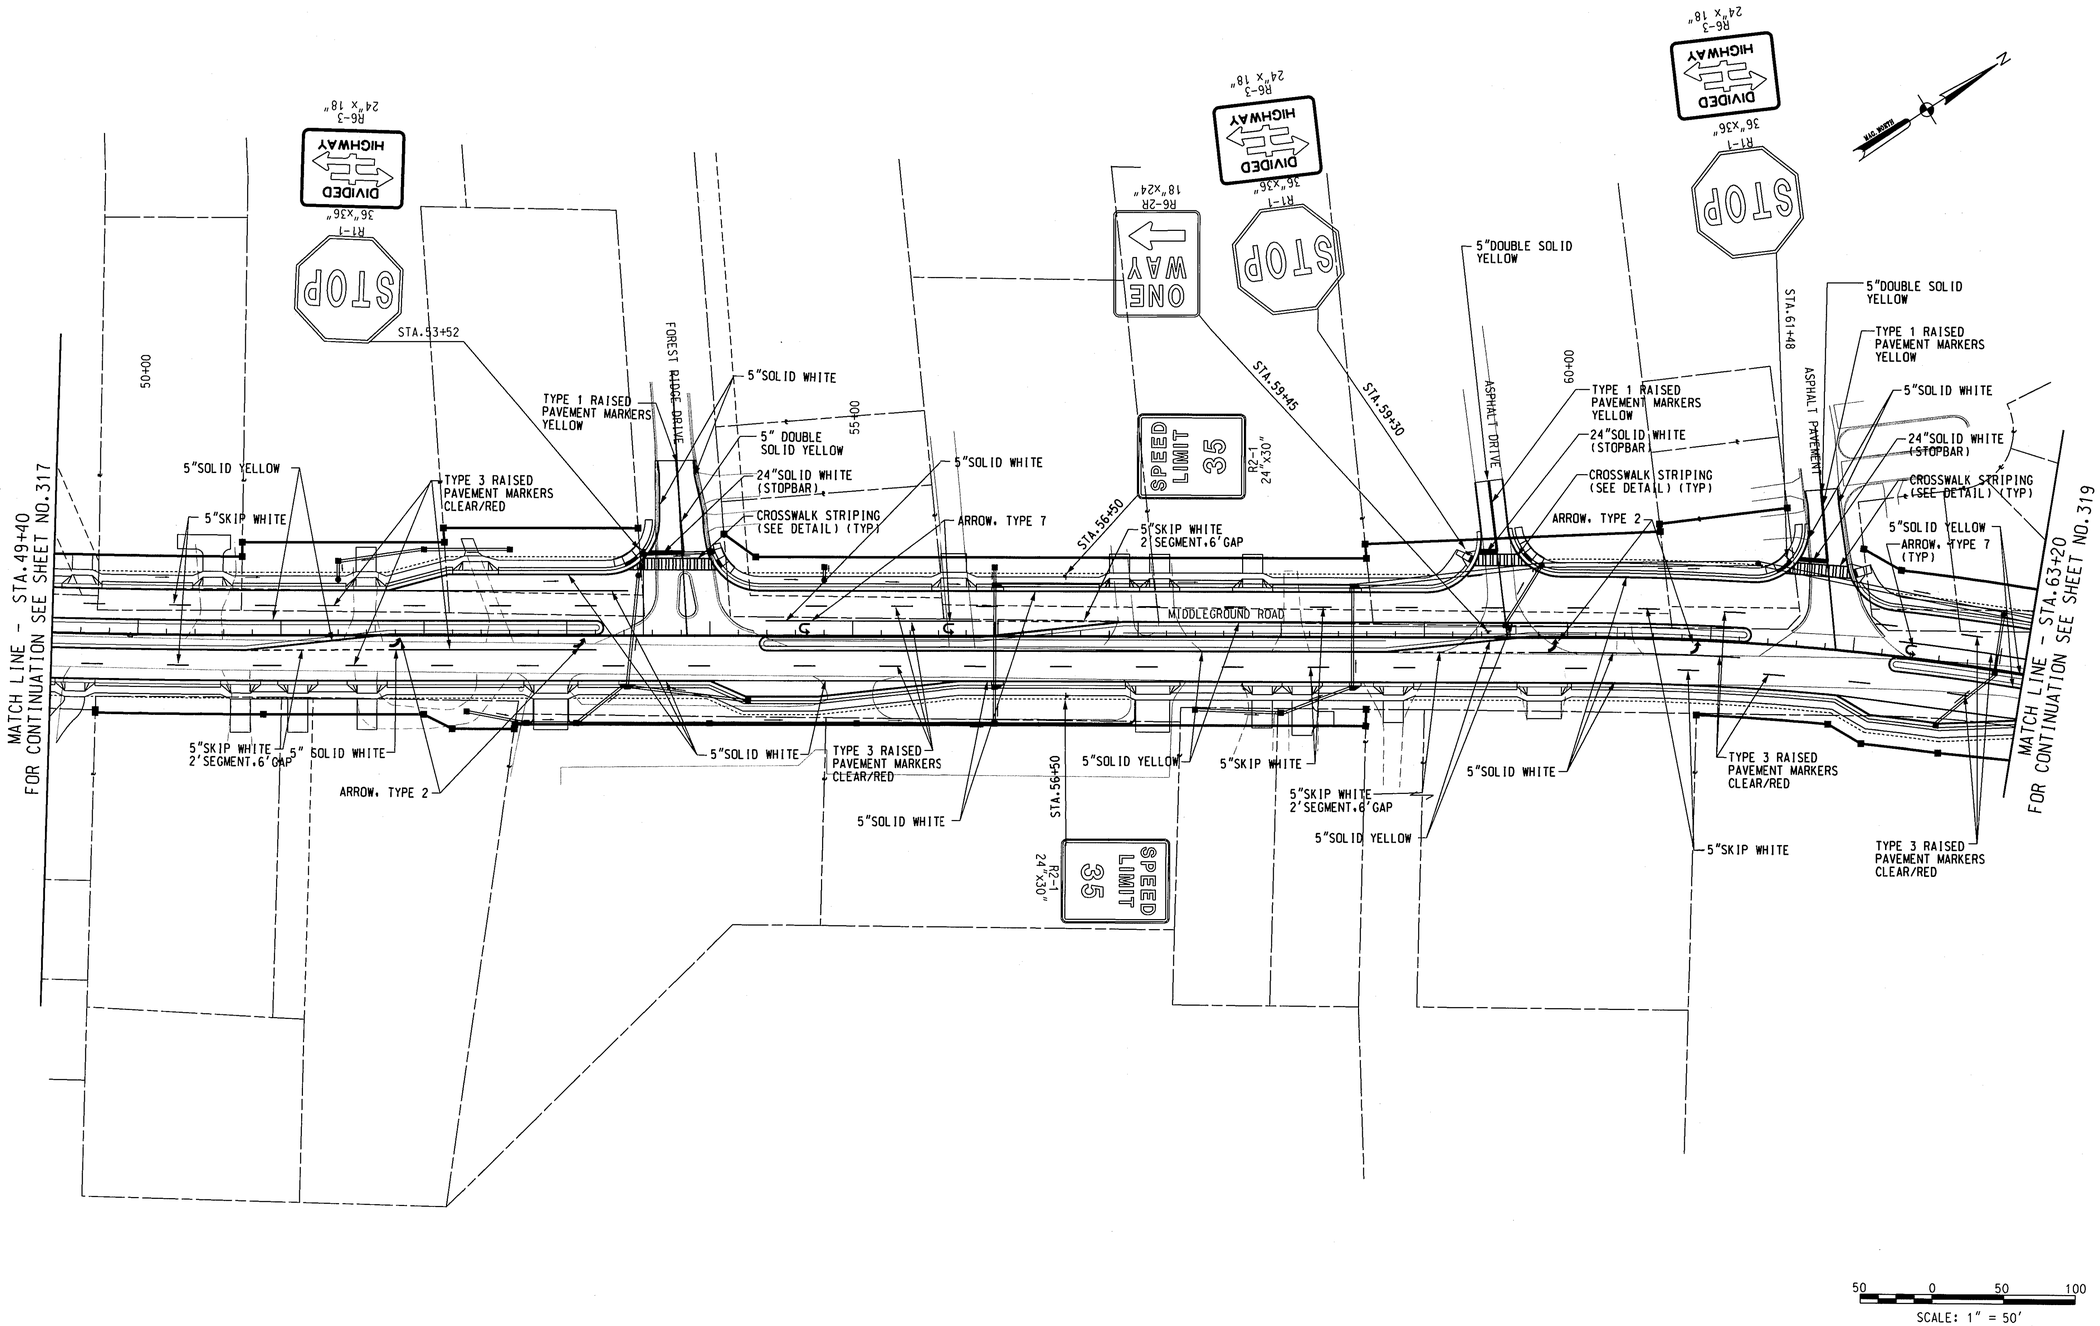

EXISTING PROPERTY LINE	
REQUIRED R/W LINE	
CONSTRUCTION LIMITS	C F
EASEMENT FOR CONSTR OF SLOPES	
EASEMENT FOR CONSTR OF DRIVES	
EASEMENT FOR CONSTR OF HEADER CURB	
EASEMENT FOR CONSTR OF DRAINAGE	
EXISTING R/W LINE	
EXISTING PERPETUAL EASEMENT LINE	

DATE	REVISIONS	DATE	REVISIONS

LAND LOT NO.

LAND DISTRICT

GMD 6TH

GEORGIA
DEPARTMENT OF TRANSPORTATION

STRIPING, SIGNING AND MARKING PLAN

PROJECT STP-4001(7)
COUNTY CHATHAM COUNTY
DATE AUGUST, 2000 SH OF