STATE	PROJECT NUMBER	SHEET NO.	TOTAL SHEETS
GA.	STP-4001(7)	424	585

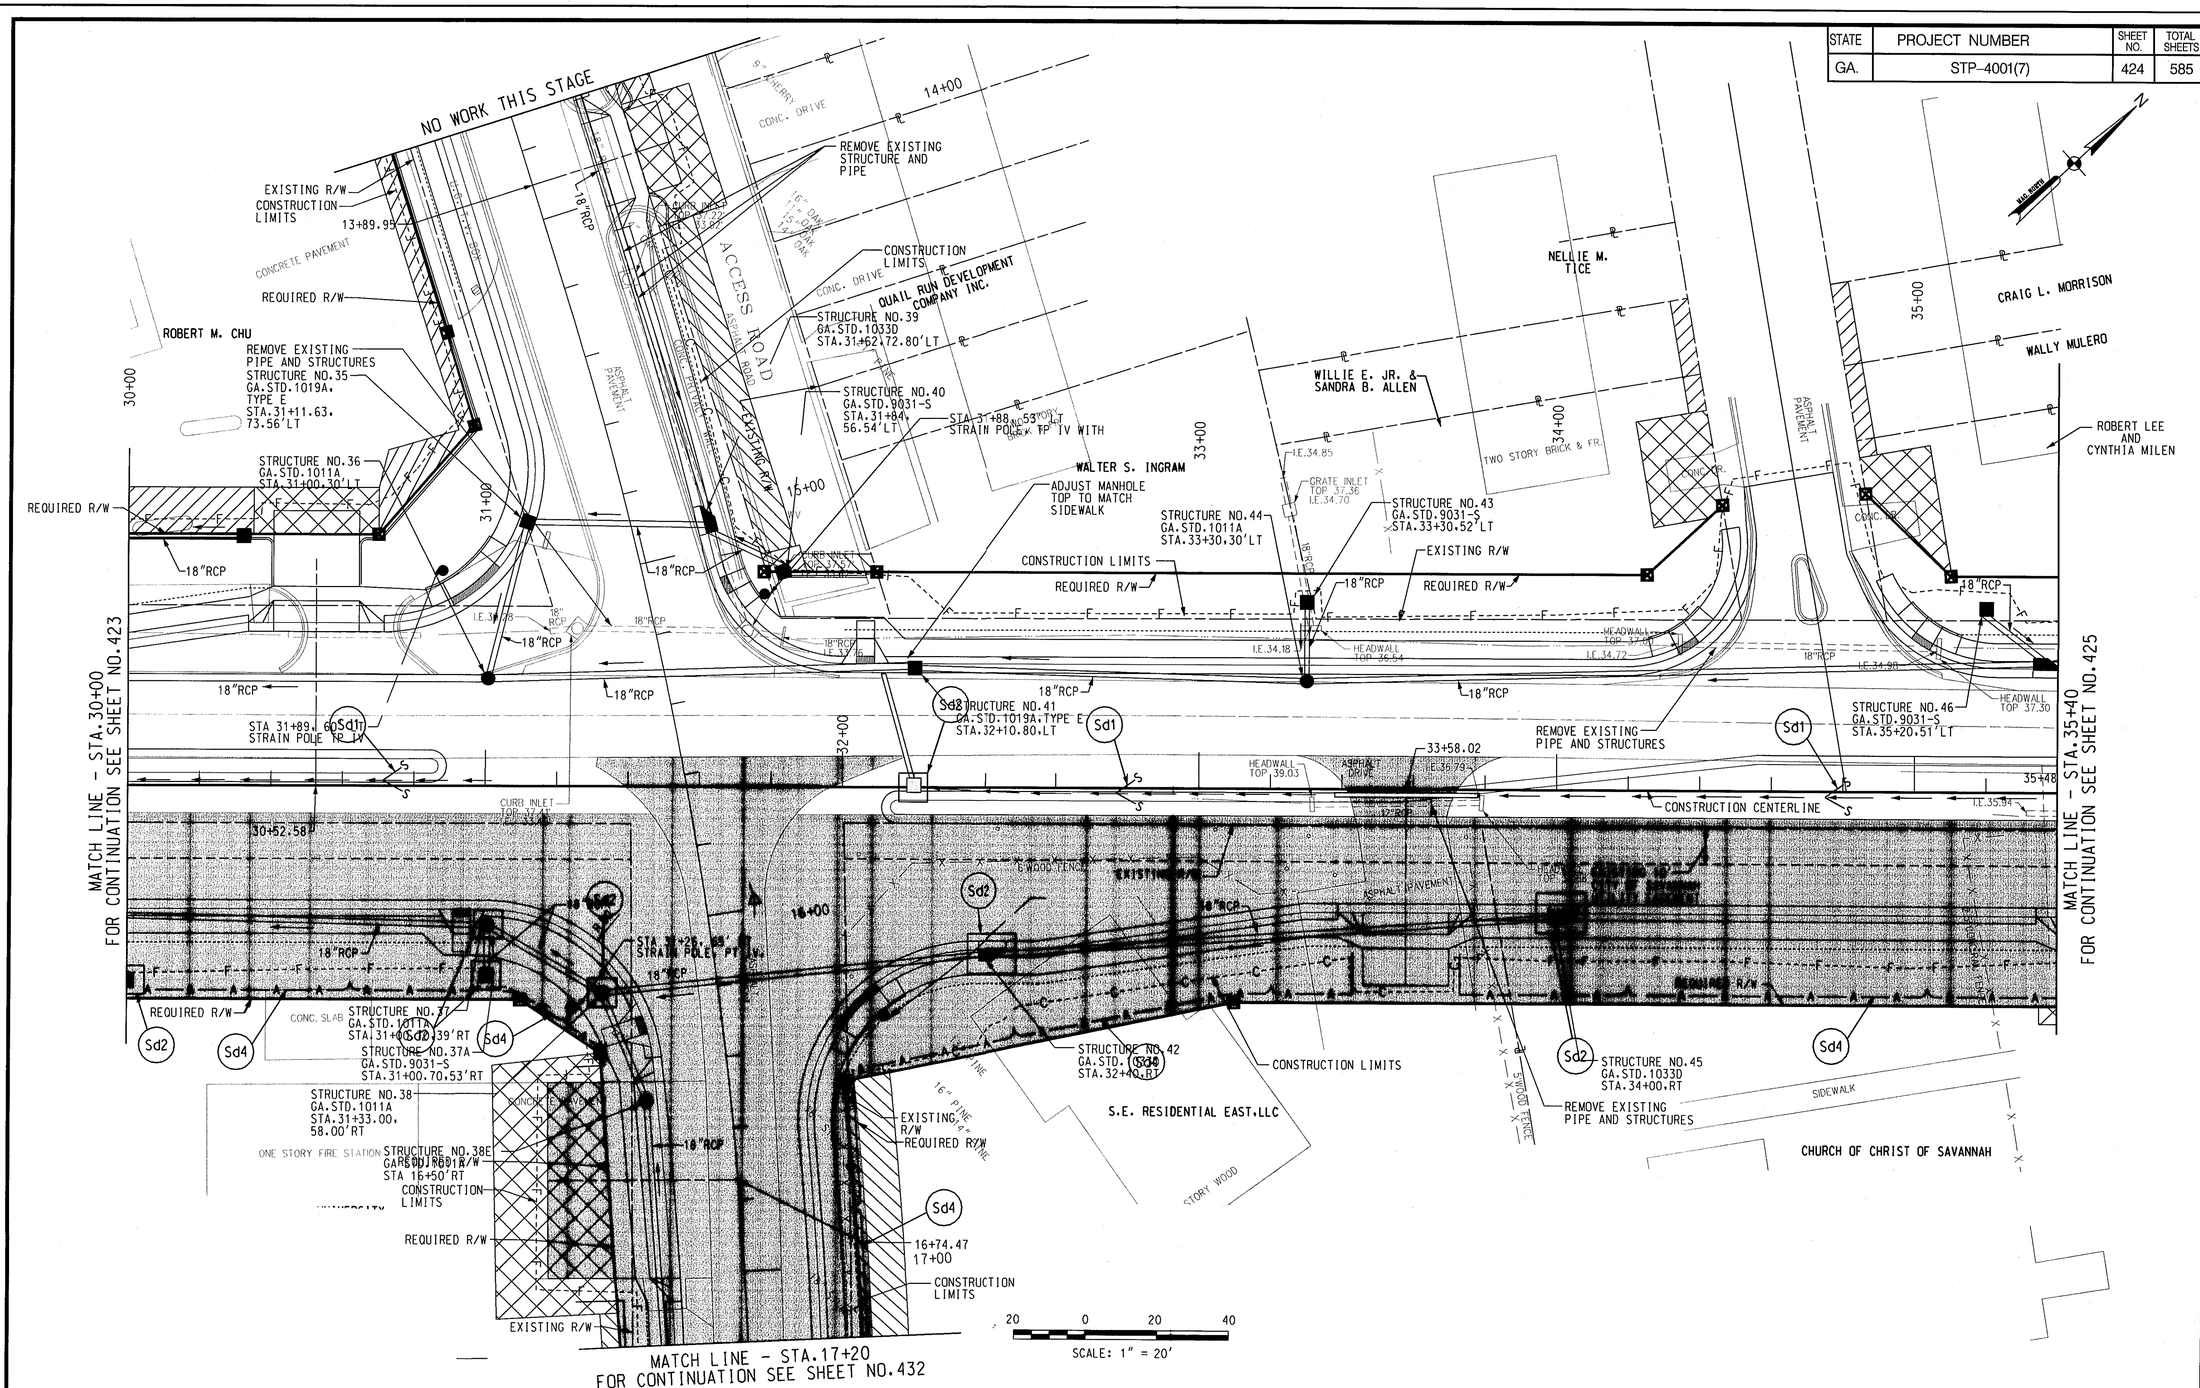

STAGE 1 BMP LOCATION DETAILS

EXISTING PROPERTY LINE
REQUIRED R/W LINE
CONSTRUCTION LIMITS
EASEMENT FOR CONSTR AND MAINT OF SLOPES
EASEMENT FOR CONSTR OF DRIVES
EASEMENT FOR CONSTR OF SLOPE
EXISTING R/W LINE
EXISTING PERPETUAL EASEMENT LINE

DATE	REVISIONS	DATE	REVISIONS

LAND LOT NO.
LAND DISTRICT
GMD 6TH

GEORGIA
DEPARTMENT OF TRANSPORTATION
EROSION & SEDIMENT CONTROL PLAN

PROJECT STP-4001(7)
COUNTY CHATHAM COUNTY
DATE AUGUST, 2003 SH OF